

COUNTY ASSESSOR'S PARCEL MAP

NOTE: This map was prepared for the Sonoma County Assessor for assessment purposes only and does not indicate parcel legality or valid building sites. To verify legal parcel status check with your city or county development or planning division. No liability is assumed for the accuracy of the data delineated.



TAX RATE AREA
180-009

035-08

REVISED

- 04-02-09=TRA-NJF
- 04-02-09=R/S-RL
- 01-08-10=43(081)-RL
- 10-30-12=R/S-BJ
- 01-31-13=84(082)-BJ
- 07-31-13=R/S-BJ
- 05-16-18=R/S-DS
- 07-06-23=R/S-EG
- 08-24-23=TRA-DS

SCALE: 1"=200'

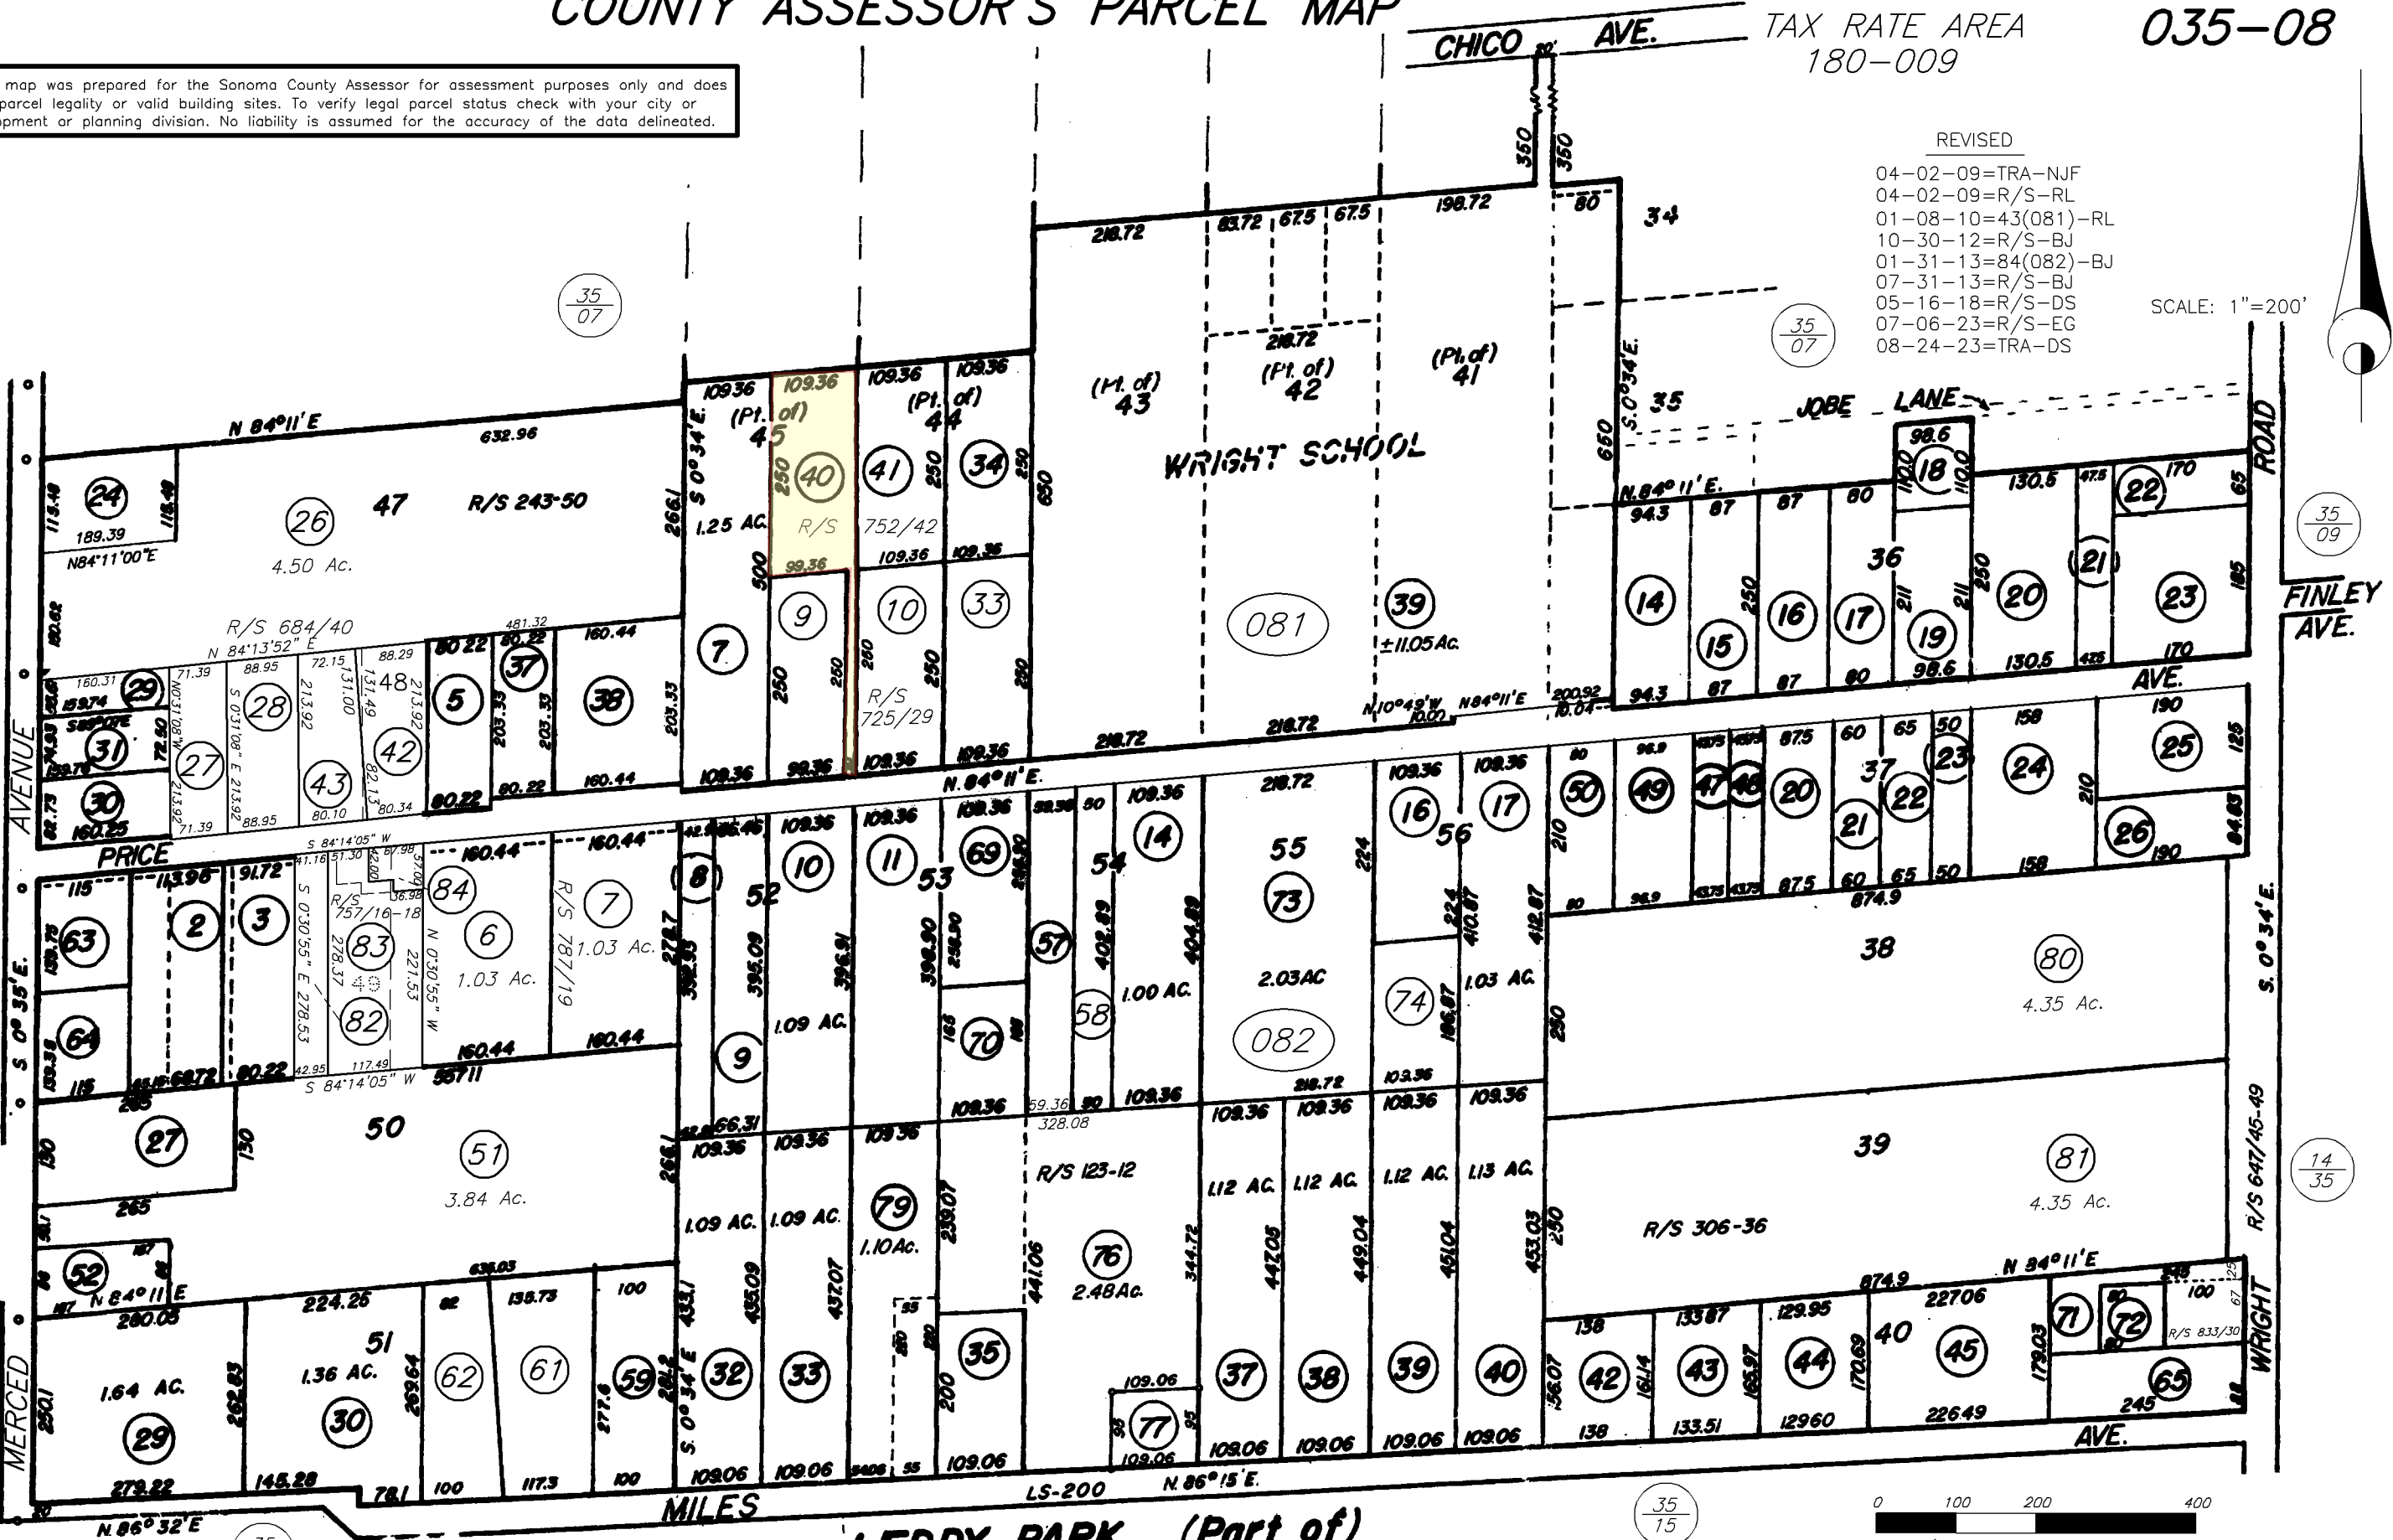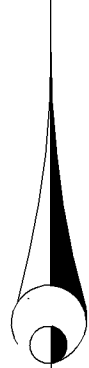

LEDDY PARK (Part of)

Assessor's Map Bk. 035, Pg. 08
Sonoma County, Calif. (ACAD)

HYBRID 04/02/09 NJF