
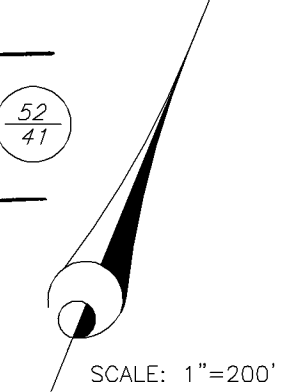


COUNTY ASSESSOR'S PARCEL MAP

52
38

TAX RATE AREA
R/S 210/6 158-028 R/S 149/42

052-44

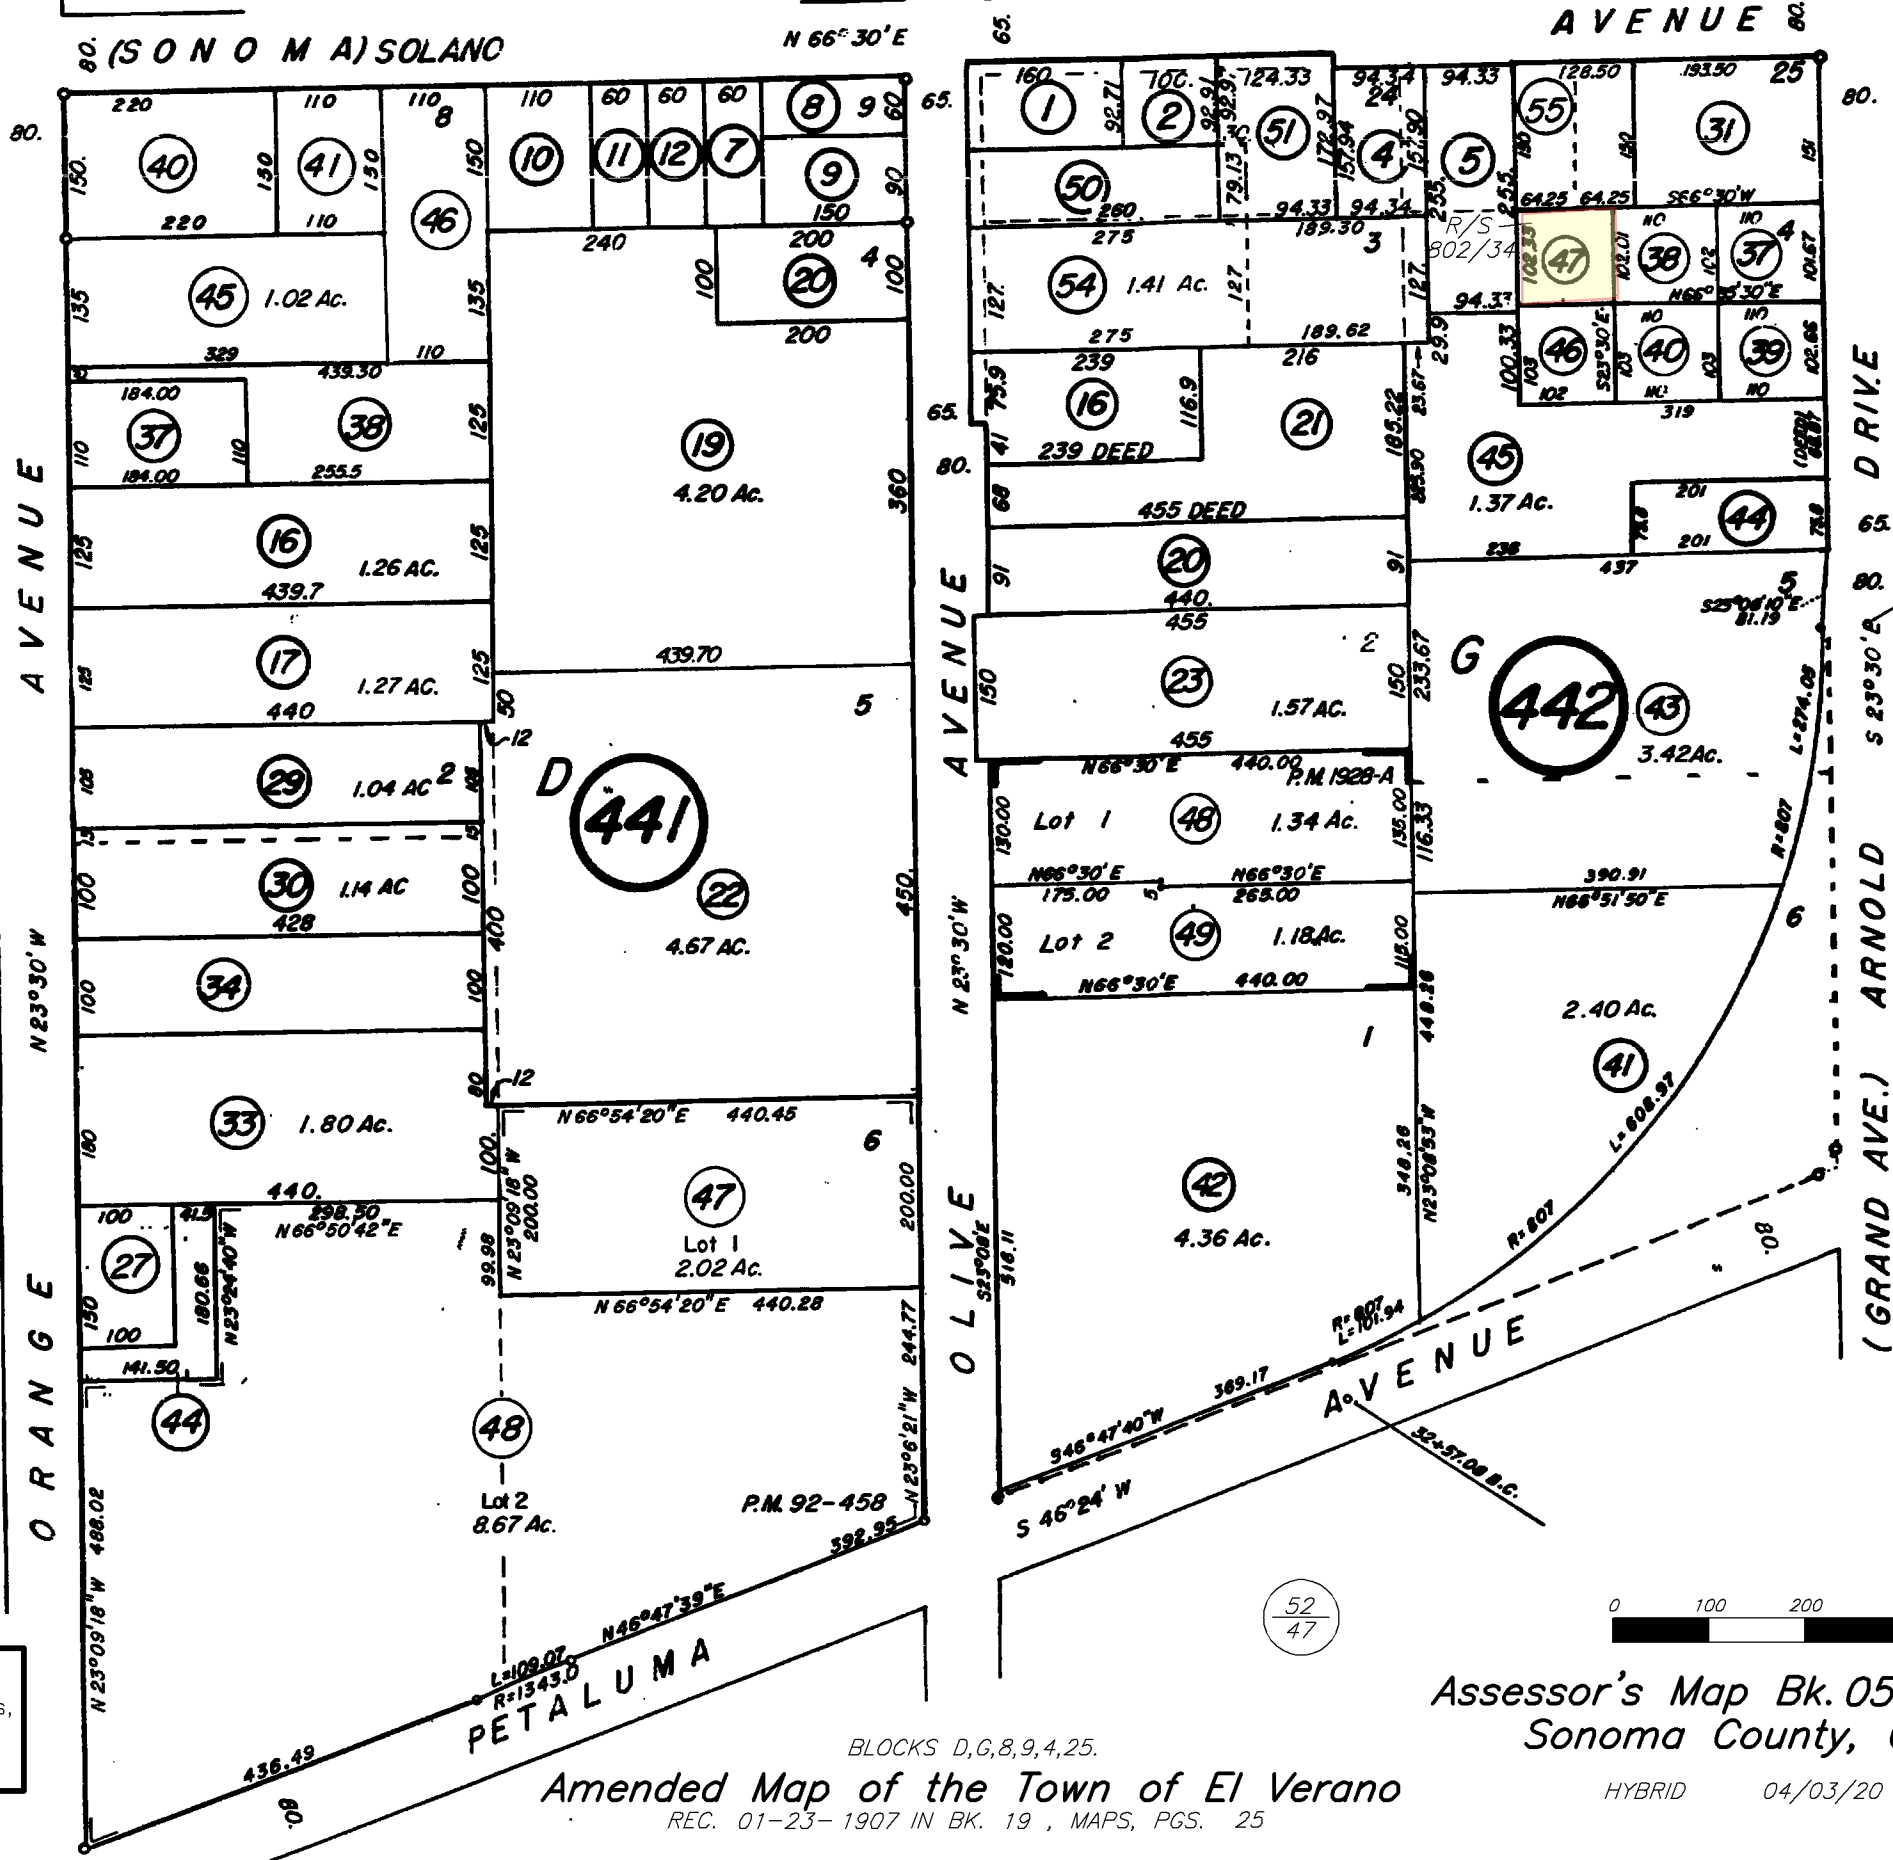

Parcel Map No. 1928-A
REC. 06-29-1970 IN BK. 145 , MAPS, PGS. 15


Parcel Map No. 92-458
REC. 06-30-1993 IN BK. 510 , MAPS, PGS. 22-24

R/S 298/8

NOTE: This map was prepared for Assessment purposes only and does not indicate either parcel legality or a valid building site. No liability is assumed for the accuracy of the data delineated. The acreages are based on the information supplied to the Assessor (i.e. recorded survey maps recorded deeds, prior assessment maps, etc.)

NOTE: Assessor's parcels do not necessarily constitute legal lots. To verify legal parcel status, check with the appropriate city or county community development or planning division.

- REVISED
- 09-04-74
 - 11-22-76
 - 02-28-78
 - 02-28-79
 - 05-01-80
 - 06-07-83=15(442)
 - 11-18-88=46(441) LF
 - 07-15-93=48(441) JF
 - 12-27-02=55(442) KB
 - 04-03-20=R/S(442) DL

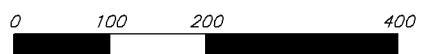

Amended Map of the Town of El Verano
REC. 01-23-1907 IN BK. 19 , MAPS, PGS. 25

Assessor's Map Bk. 052, Pg. 44
Sonoma County, Calif. (ACAD)

HYBRID 04/03/20 DL