

COUNTY ASSESSOR'S PARCEL MAP

PTN OF BLK. G GUERNEWOOD HEIGHTS SUBDIVISION

REC. 07-16-1908 IN BK. 21, MAPS, PGS. 5-0

BELDEN ADD. TO GUERNEWOOD HEIGHTS SUBDIVISION

REC. 8-24-1948 IN BK. 61, MAPS, PGS. 27-28

JACOBSEN'S ADDITION TO GUERNEWOOD HEIGHTS

REC. 11-16-1959 IN BK. 81, MAPS, PGS. 34-36


TAX RATE AREA

93-044

93-021

93-047

072-17

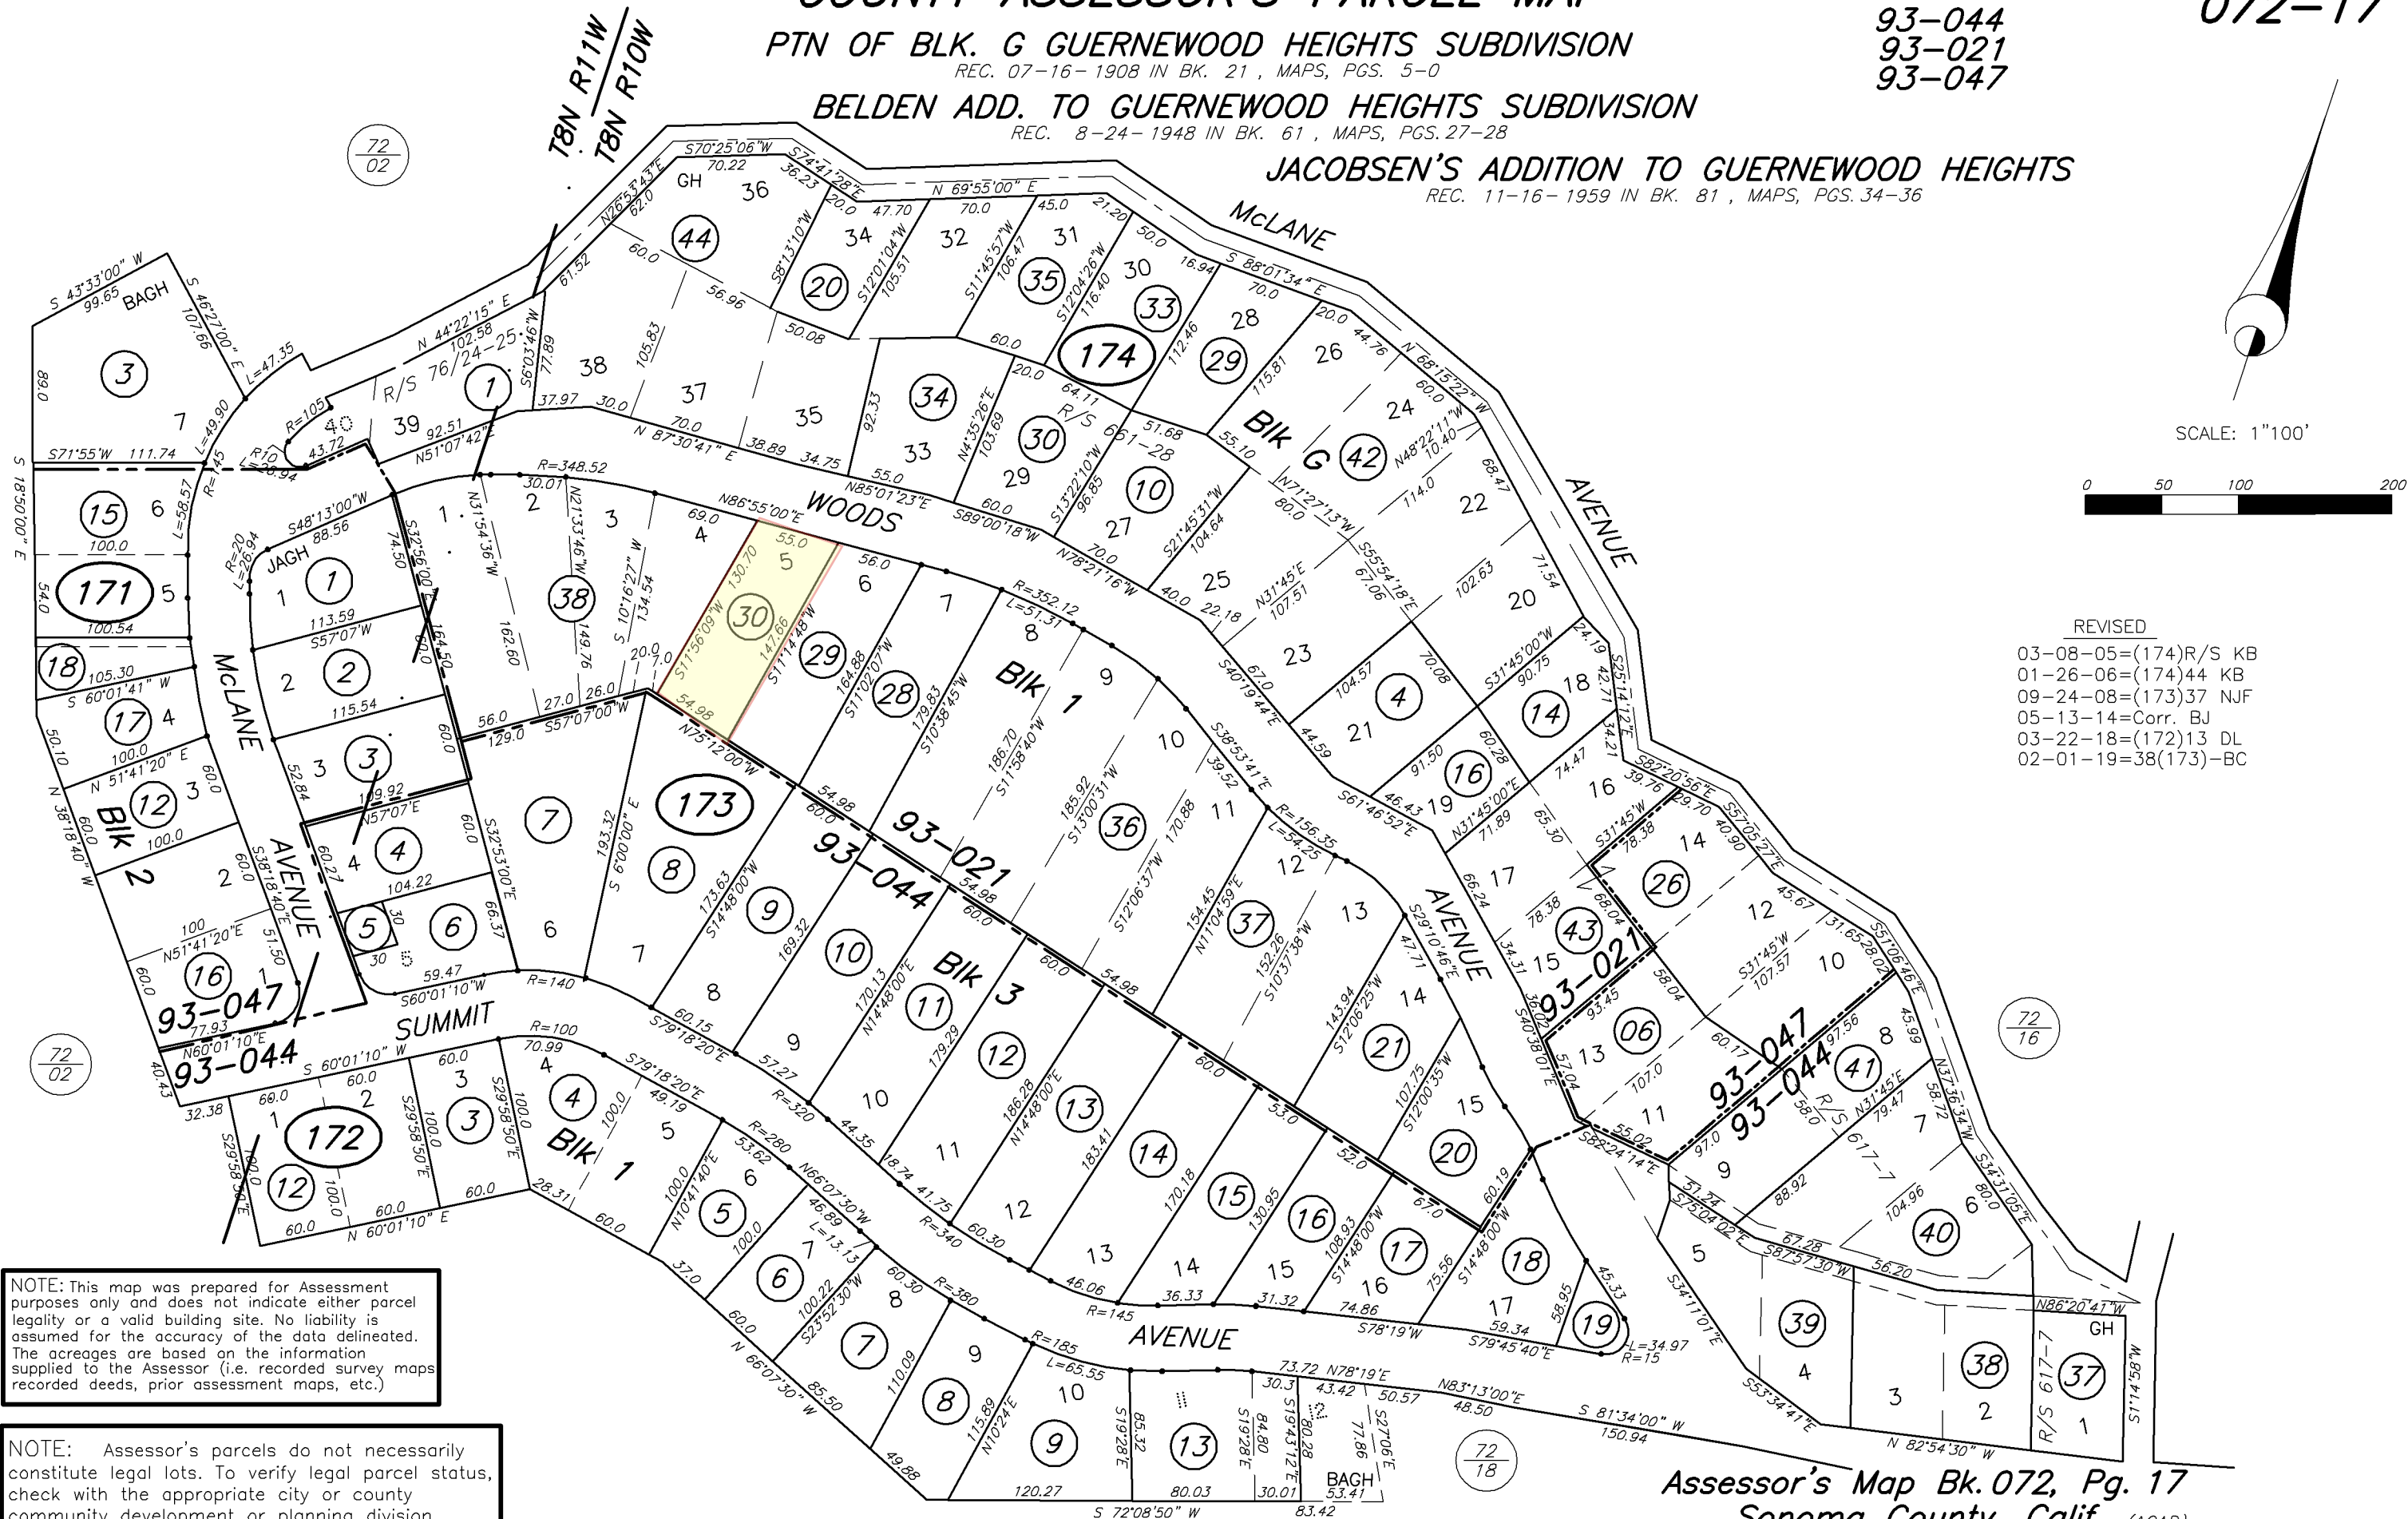

REVISED

03-08-05=(174)R/S KB
01-26-06=(174)44 KB
09-24-08=(173)37 NJF
05-13-14=Corr. BJ
03-22-18=(172)13 DL
02-01-19=38(173)-BC

NOTE: This map was prepared for Assessment purposes only and does not indicate either parcel legality or a valid building site. No liability is assumed for the accuracy of the data delineated. The acreages are based on the information supplied to the Assessor (i.e. recorded survey maps, recorded deeds, prior assessment maps, etc.)

NOTE: Assessor's parcels do not necessarily constitute legal lots. To verify legal parcel status, check with the appropriate city or county community development or planning division.

Assessor's Map Bk. 072, Pg. 17
Sonoma County, Calif. (ACAD)

KEY 9-24-08 NJF