


COUNTY ASSESSOR'S PARCEL MAP

TAX RATE AREA  
96-036

75-18

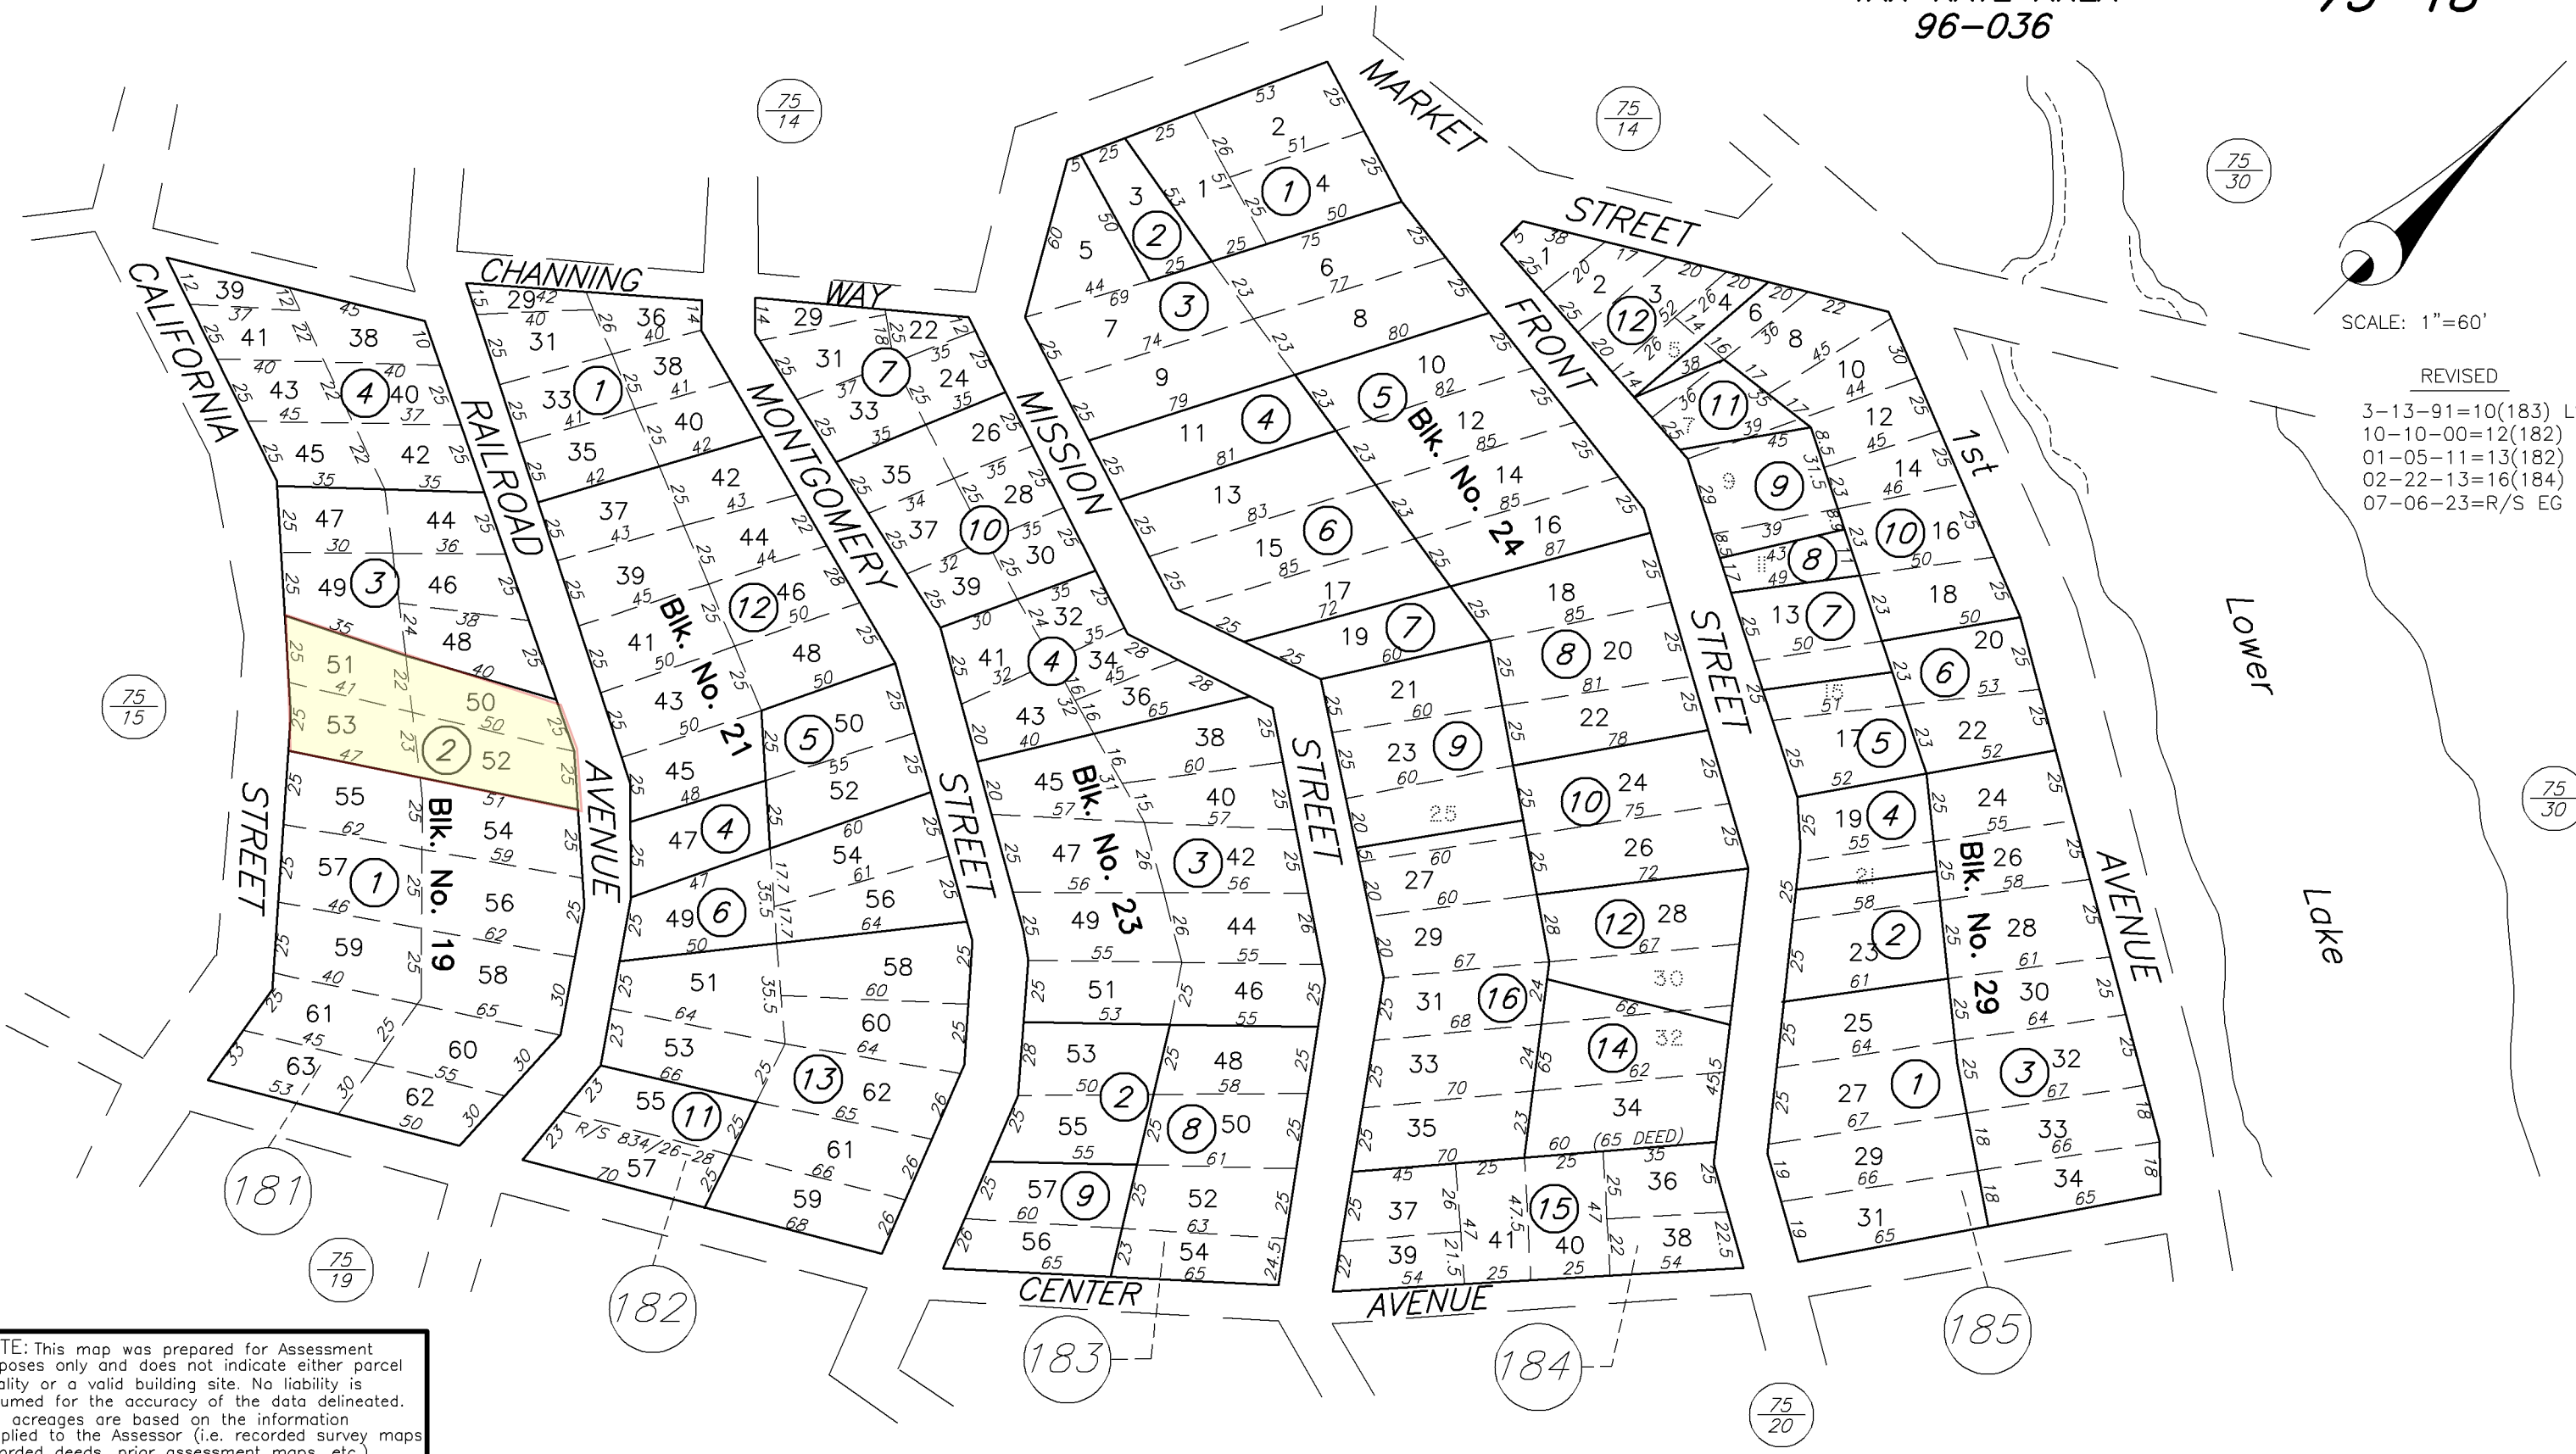

NOTE: This map was prepared for Assessment purposes only and does not indicate either parcel legality or a valid building site. No liability is assumed for the accuracy of the data delineated. The acreages are based on the information supplied to the Assessor (i.e. recorded survey maps, recorded deeds, prior assessment maps, etc.)

NOTE: Assessor's parcels do not necessarily constitute legal lots. To verify legal parcel status, check with the appropriate city or county community development or planning division.

Ptn of  
2nd Addition to CAMP MEEKER  
REC. 2-8-1905 IN BK. 17, MAPS, PGS. 19  
NOTE - This sheet was traced from a photostatic copy of the Recorded Map

Assessor's Map Bk. 075, Pg. 18  
Sonoma County, Calif. (ACAD)

KEY 1/05/11 BJ

REVISED  
3-13-91=10(183) LSL  
10-10-00=12(182) KT  
01-05-11=13(182) BJ  
02-22-13=16(184) BJ  
07-06-23=R/S EG