


COUNTY ASSESSOR'S PARCEL MAP

TAX RATE AREA
179-032

79-29

CENTER
SEC. 15

PARCEL MAP NO. 88-595
REC. 2-15-91 IN BK. 471, MAPS, PGS. 45-47

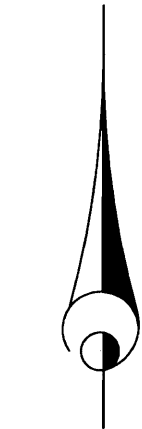


SCALE: 1"= 300'

REVISED
4 -5 -05=9 - LSL
3 -21-06=11- LSL

NOTE: This map was prepared for Assessment purposes only. No liability is assumed for the accuracy of the data delineated hereon.

NOTE: Assessor's parcels do not necessarily constitute legal lots. To verify legal parcel status, check with the appropriate city or county community development or planning division.

R/S 437/39

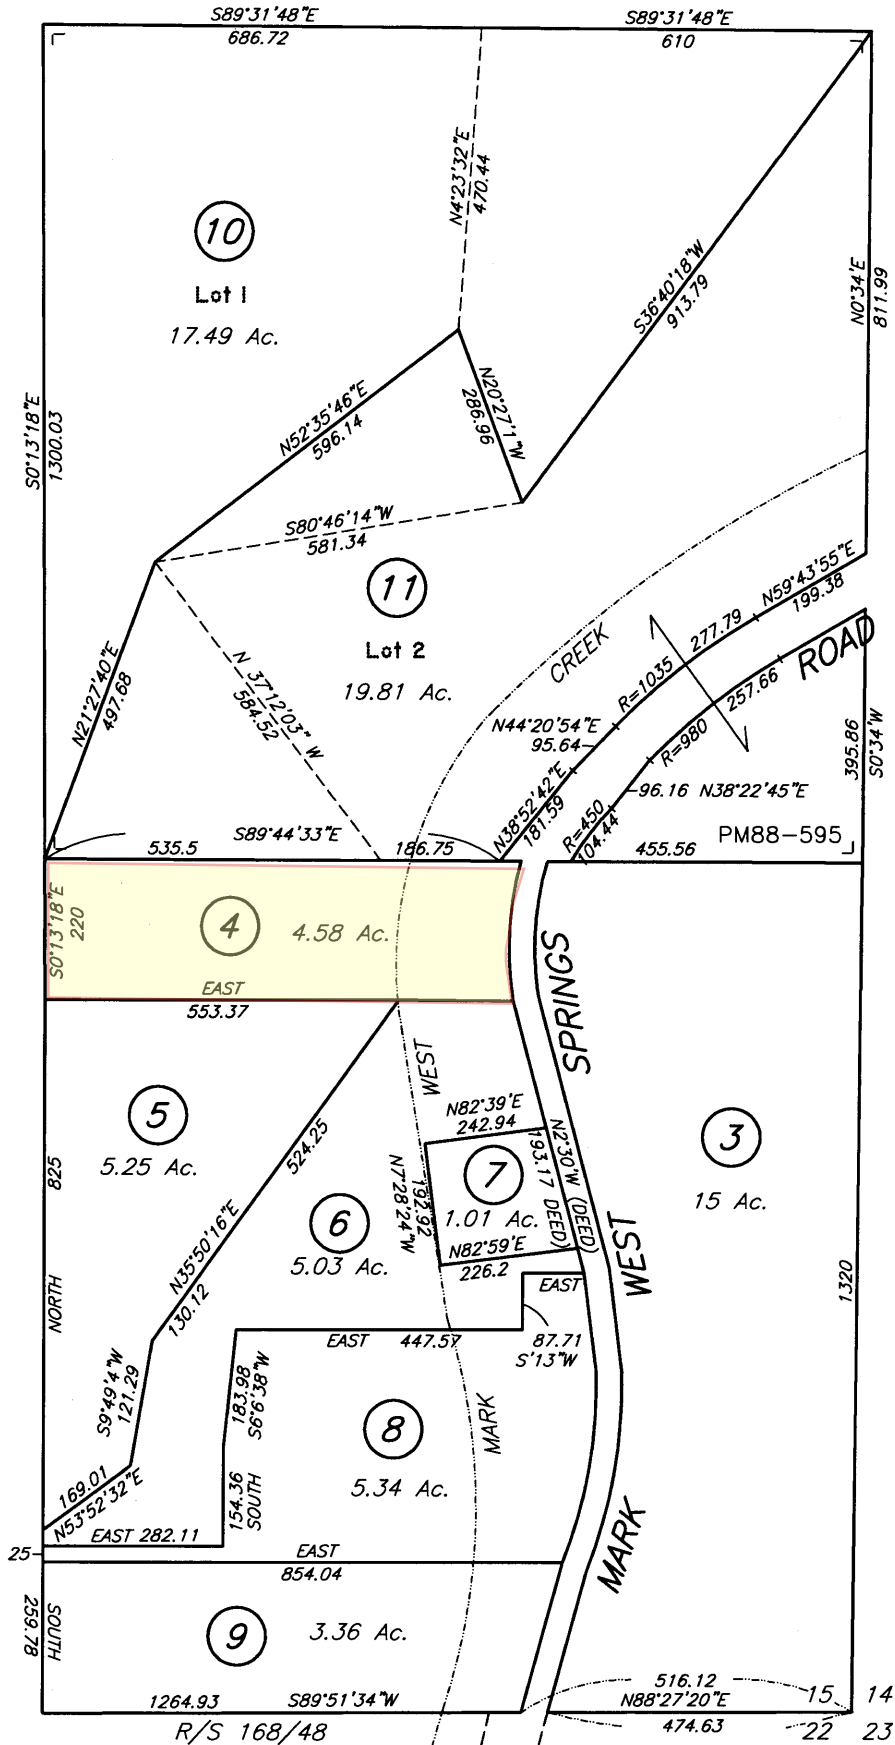

Assessor's Map Bk. 79, Pg. 29
Sonoma County, Calif. (ACAD)
KEY 4/5/05=9 LSL