

COUNTY ASSESSOR'S PARCEL MAP

TAX RATE AREA
125-004
83-000


107-15

T8N R12W


SCALE: 1"=800'

REVISED

02-16-86=TRA LF
05-06-09=R/S NJF
04-02-10=AcCor NJF
12-02-21=R/S DL

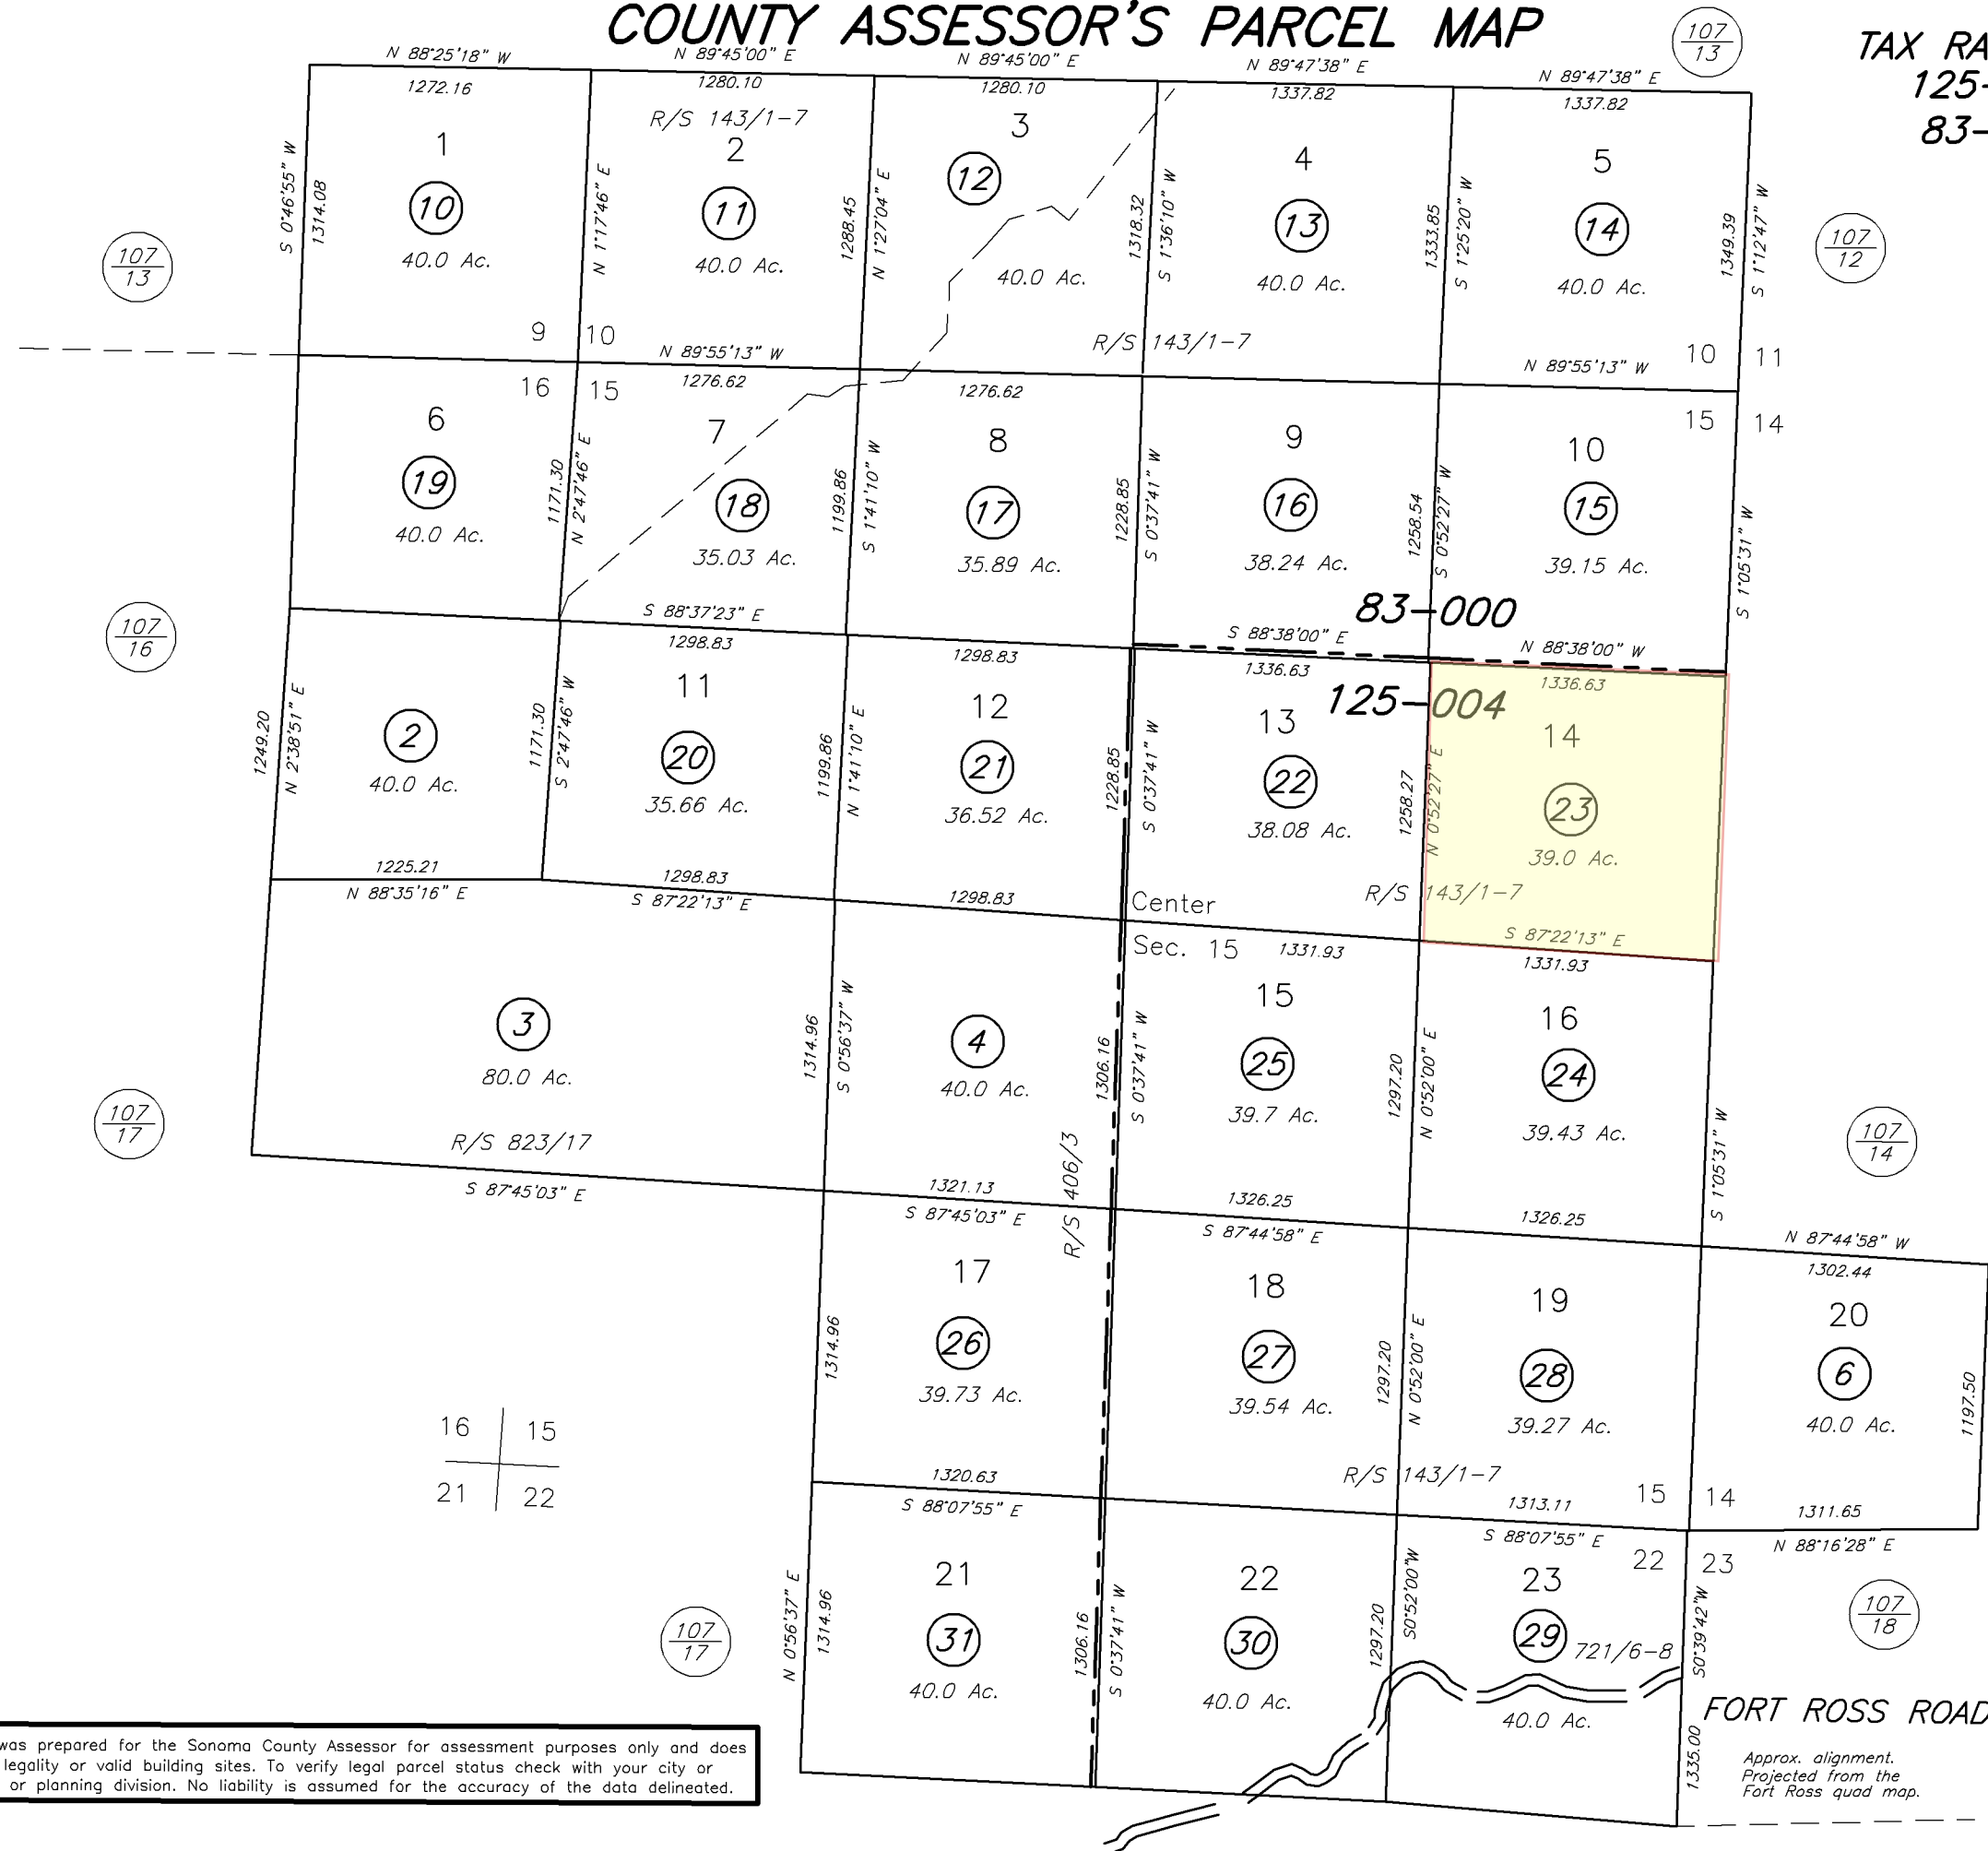

16 | 15
21 | 22

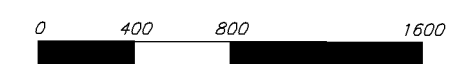

Assessor's Map Bk. 107, Pg. 15
Sonoma County, Calif. (ACAD)

KEY 04/02/10 NJF

NOTE: This map was prepared for the Sonoma County Assessor for assessment purposes only and does not indicate parcel legality or valid building sites. To verify legal parcel status check with your city or county development or planning division. No liability is assumed for the accuracy of the data delineated.

FORT ROSS ROAD
Approx. alignment.
Projected from the
Fort Ross quad map.