

COUNTY ASSESSOR'S PARCEL MAP

TAX RATE AREA
58-000

134-06

SCALE: 1"=300'

Parcel Map No. 5397

REC. 12-03-1976 IN BK.244 , MAPS, PGS. 01-02

Ptn PHILIPS SUBDIVISION


REC. 03-22-1888 IN BK. 06 , MAPS, PGS. 06

Parcel Map No. 2719-A

REC. 05-04-1978 IN BK.267 , MAPS, PGS. 42

Parcel Map No. 1249-A

REC. 06-29-1970 IN BK. 145 , MAPS, PGS. 16

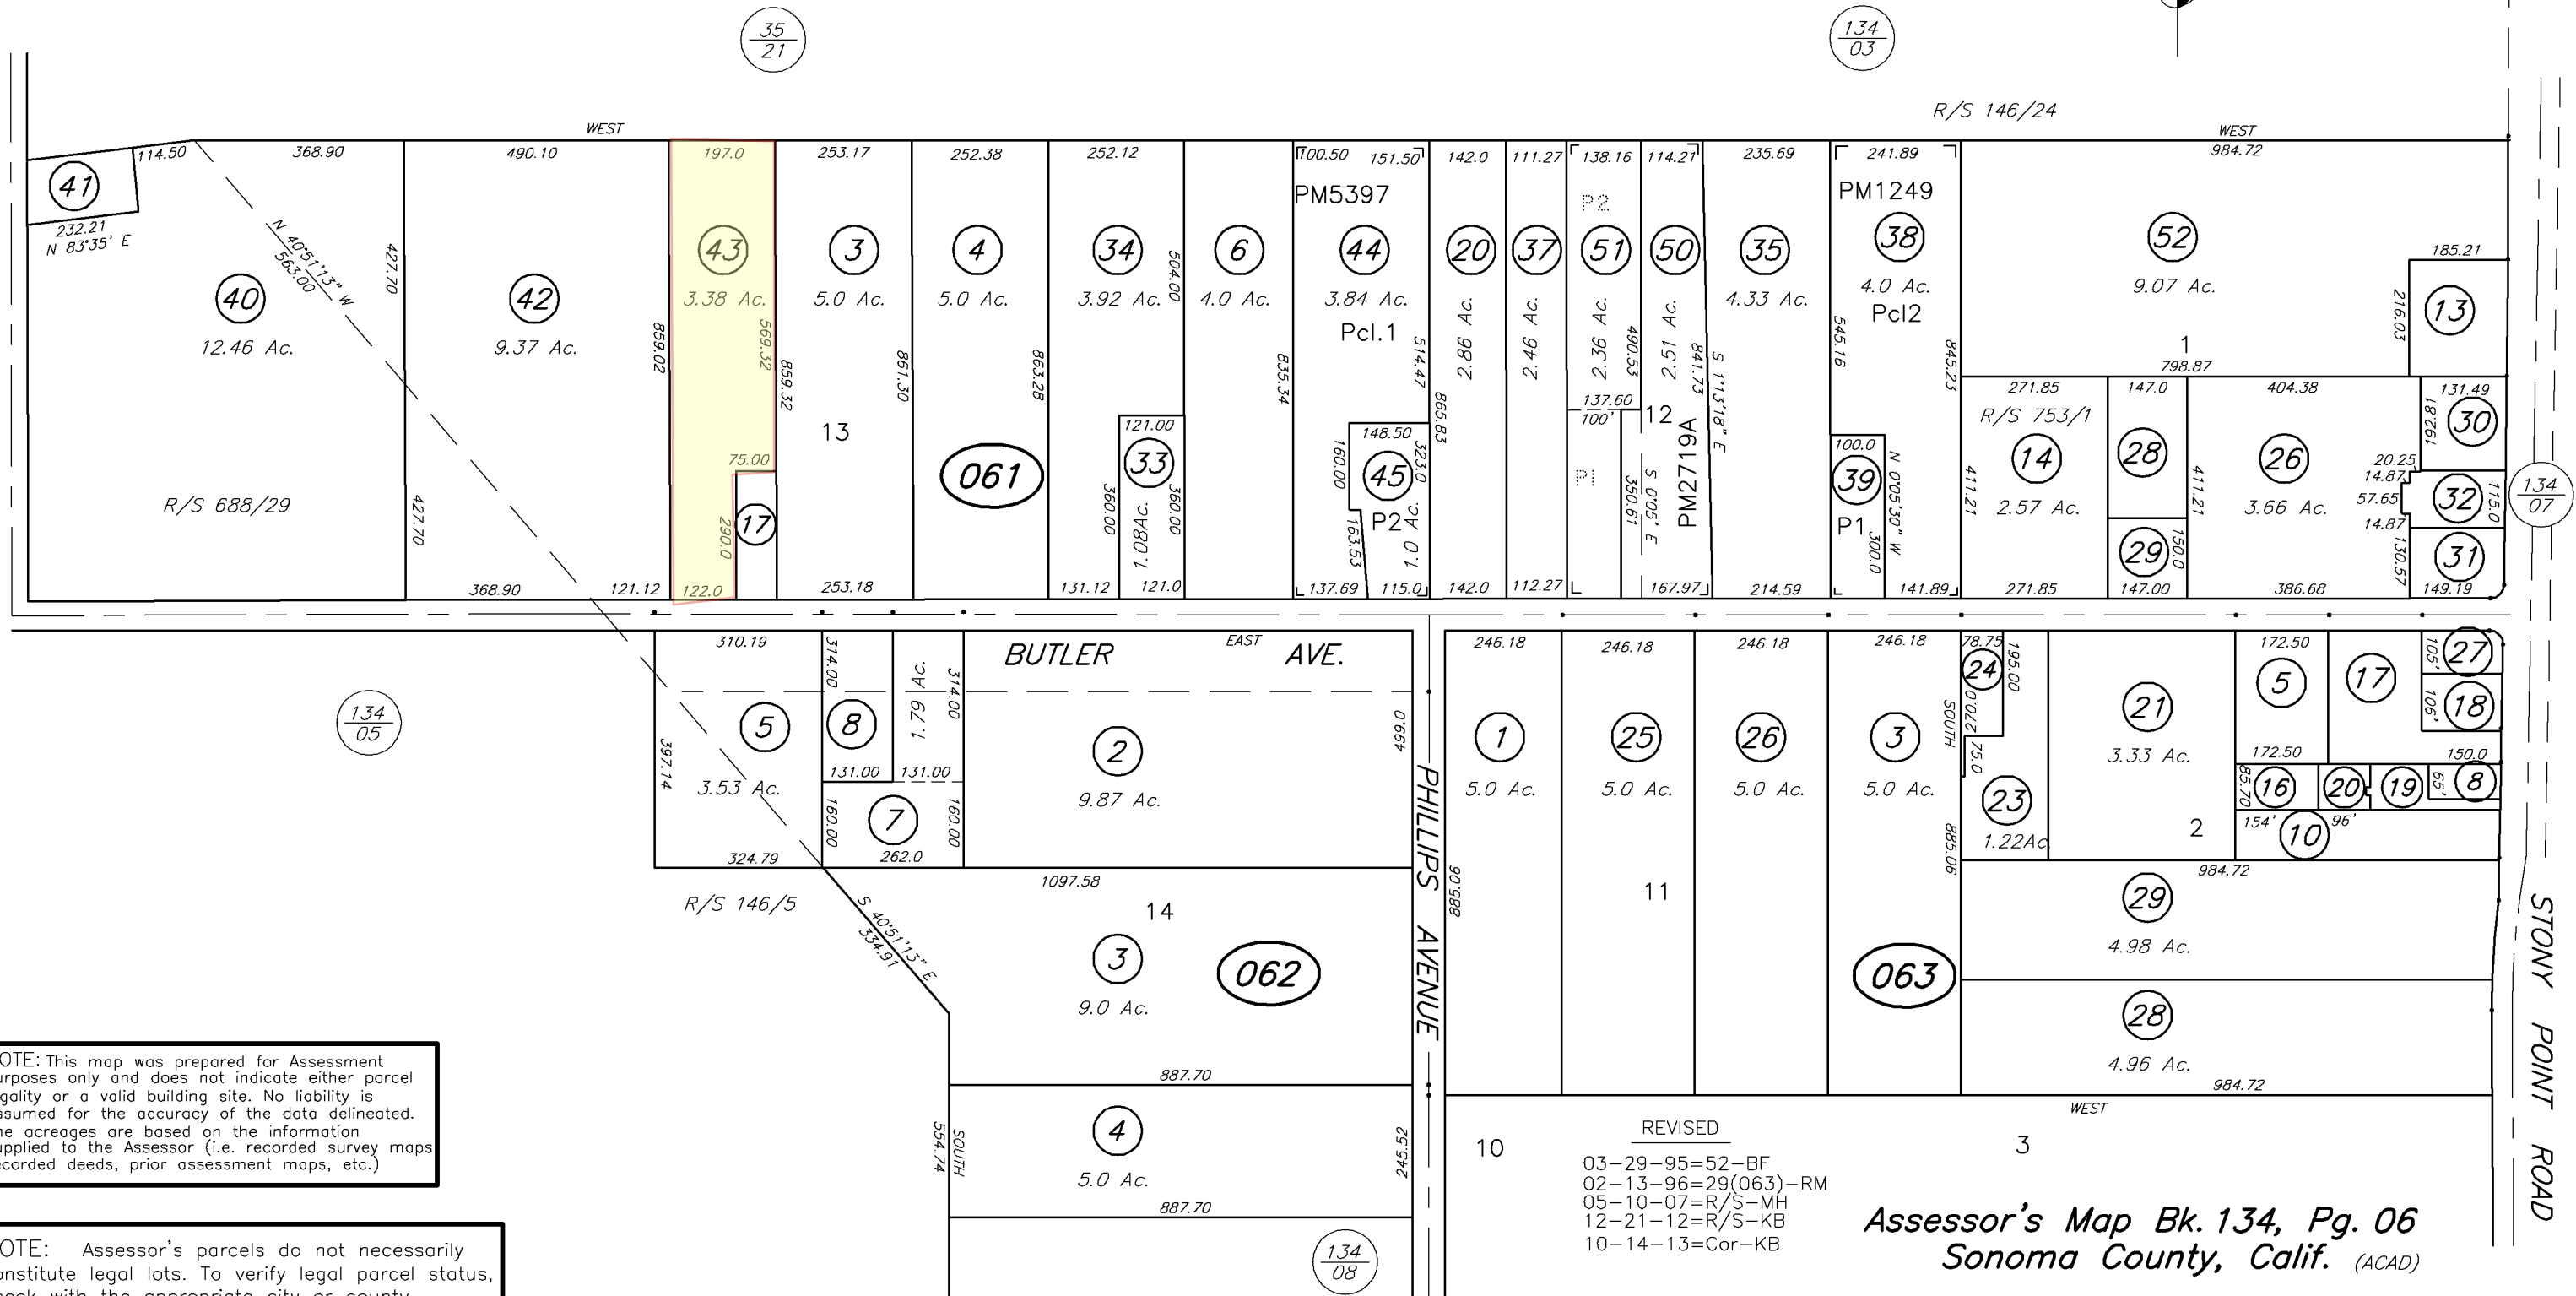

NOTE: This map was prepared for Assessment purposes only and does not indicate either parcel legality or a valid building site. No liability is assumed for the accuracy of the data delineated. The acreages are based on the information supplied to the Assessor (i.e. recorded survey maps, recorded deeds, prior assessment maps, etc.)

NOTE: Assessor's parcels do not necessarily constitute legal lots. To verify legal parcel status, check with the appropriate city or county community development or planning division.

Assessor's Map Bk. 134, Pg. 06
Sonoma County, Calif. (ACAD)

KEY 12-21-12 KB