

Ptn of SANTA ROSA FARMS NO. 3
REC. 10-05-1911 IN BK. 26 , MAPS, PGS. 15-00

Ptn of SANTA ROSA FARMS NO. 4
REC. 04-23-1912 IN BK. 27 , MAPS, PGS. 25-00

Ptn of SANTA ROSA FARMS NO. 5
REC. 08-21-1912 IN BK. 28 , MAPS, PGS. 08-00


COUNTY ASSESSOR'S PARCEL MAP

Parcel Map No. 3442
REC. 09-14-73 IN BK. 197, MAPS, PGS. 08-00

Parcel Map No. 4579-A
REC. 07-14-77 IN BK. 255, MAPS, PGS. 34-00

TAX RATE AREA
058-000

134-25

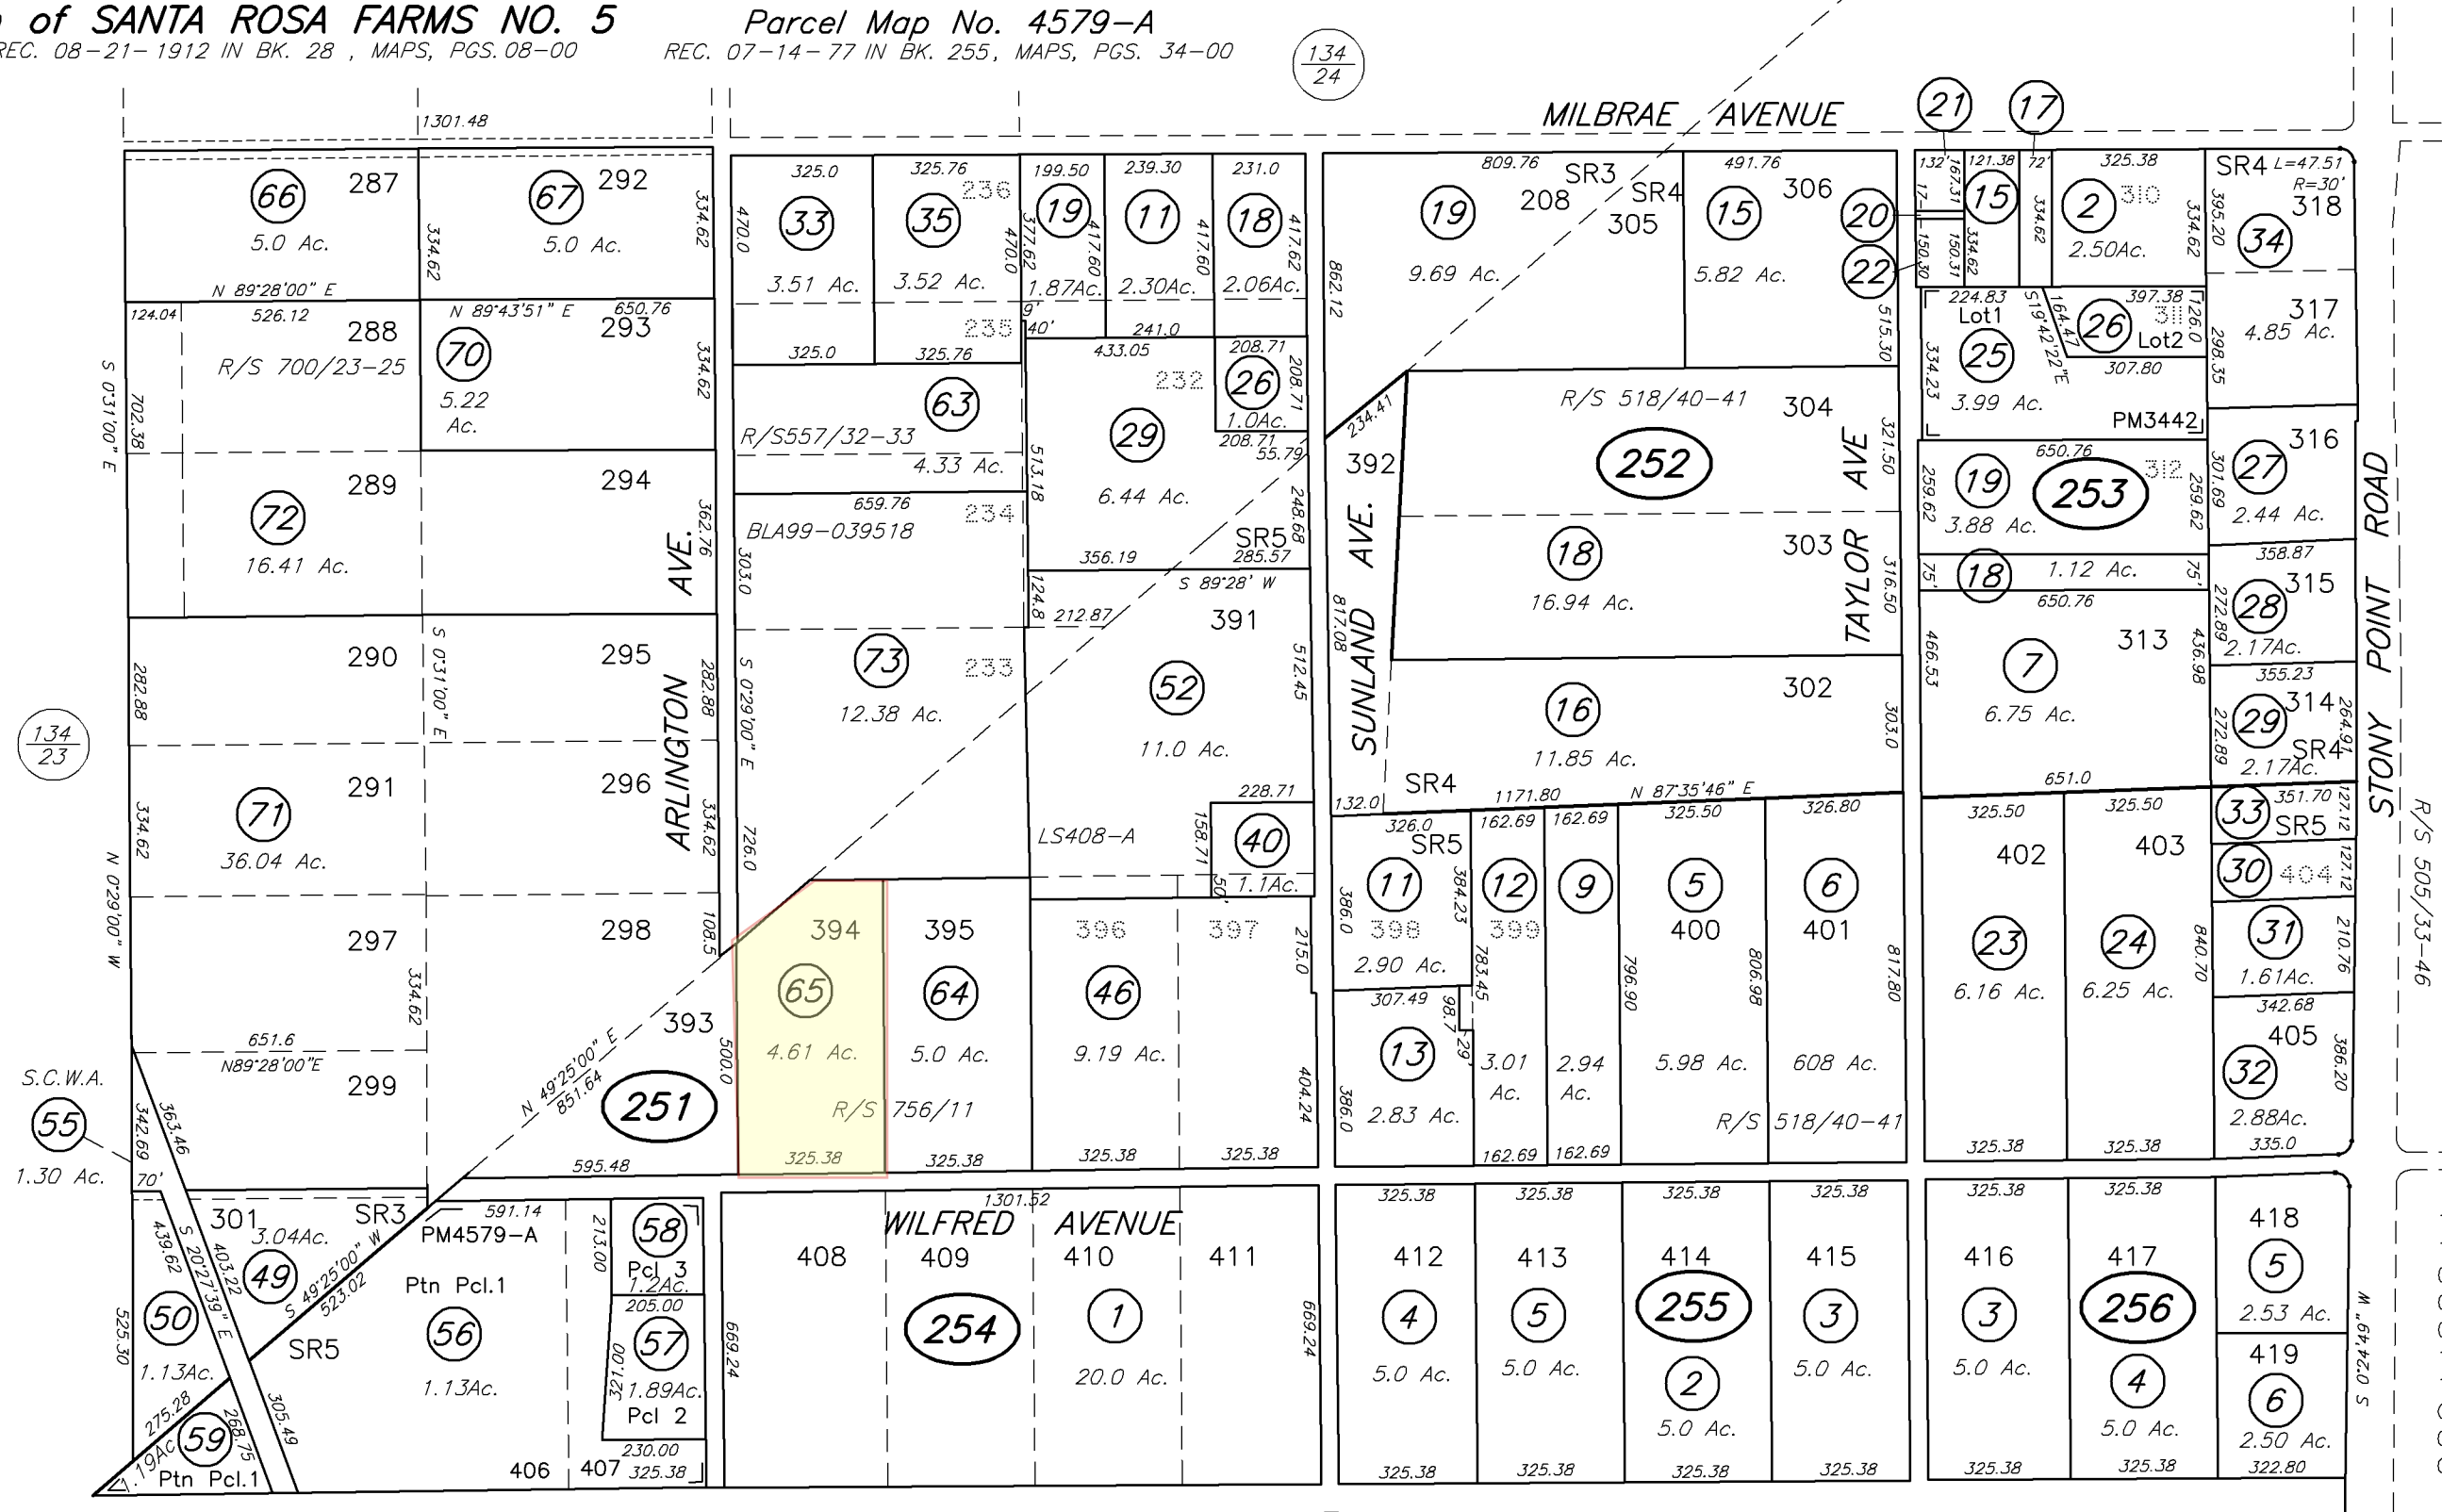

SCALE: 1"=400'

REVISED
10-18-04=5(255)LSL
12-13-06=71(251)KB
02-13-07=ComP/O(251)KB
02-15-07=72(251)KB
05-07-07=R/S RL
11-20-13=P/O(251)KB
12-20-13=R/S-KB
03-08-22=73(251)-RWV
06-13-23=P/O-EG
09-03-24=Corr RVW

NOTE: This map was prepared for the Sonoma County Assessor for assessment purposes only and does not indicate parcel legality or valid building sites. To verify legal parcel status check with your city or county development or planning division. No liability is assumed for the accuracy of the data delineated.



Assessor's Map Bk. 134, Pg. 25
Sonoma County, Calif. (ACAD)

KEY 4-27-09 KB