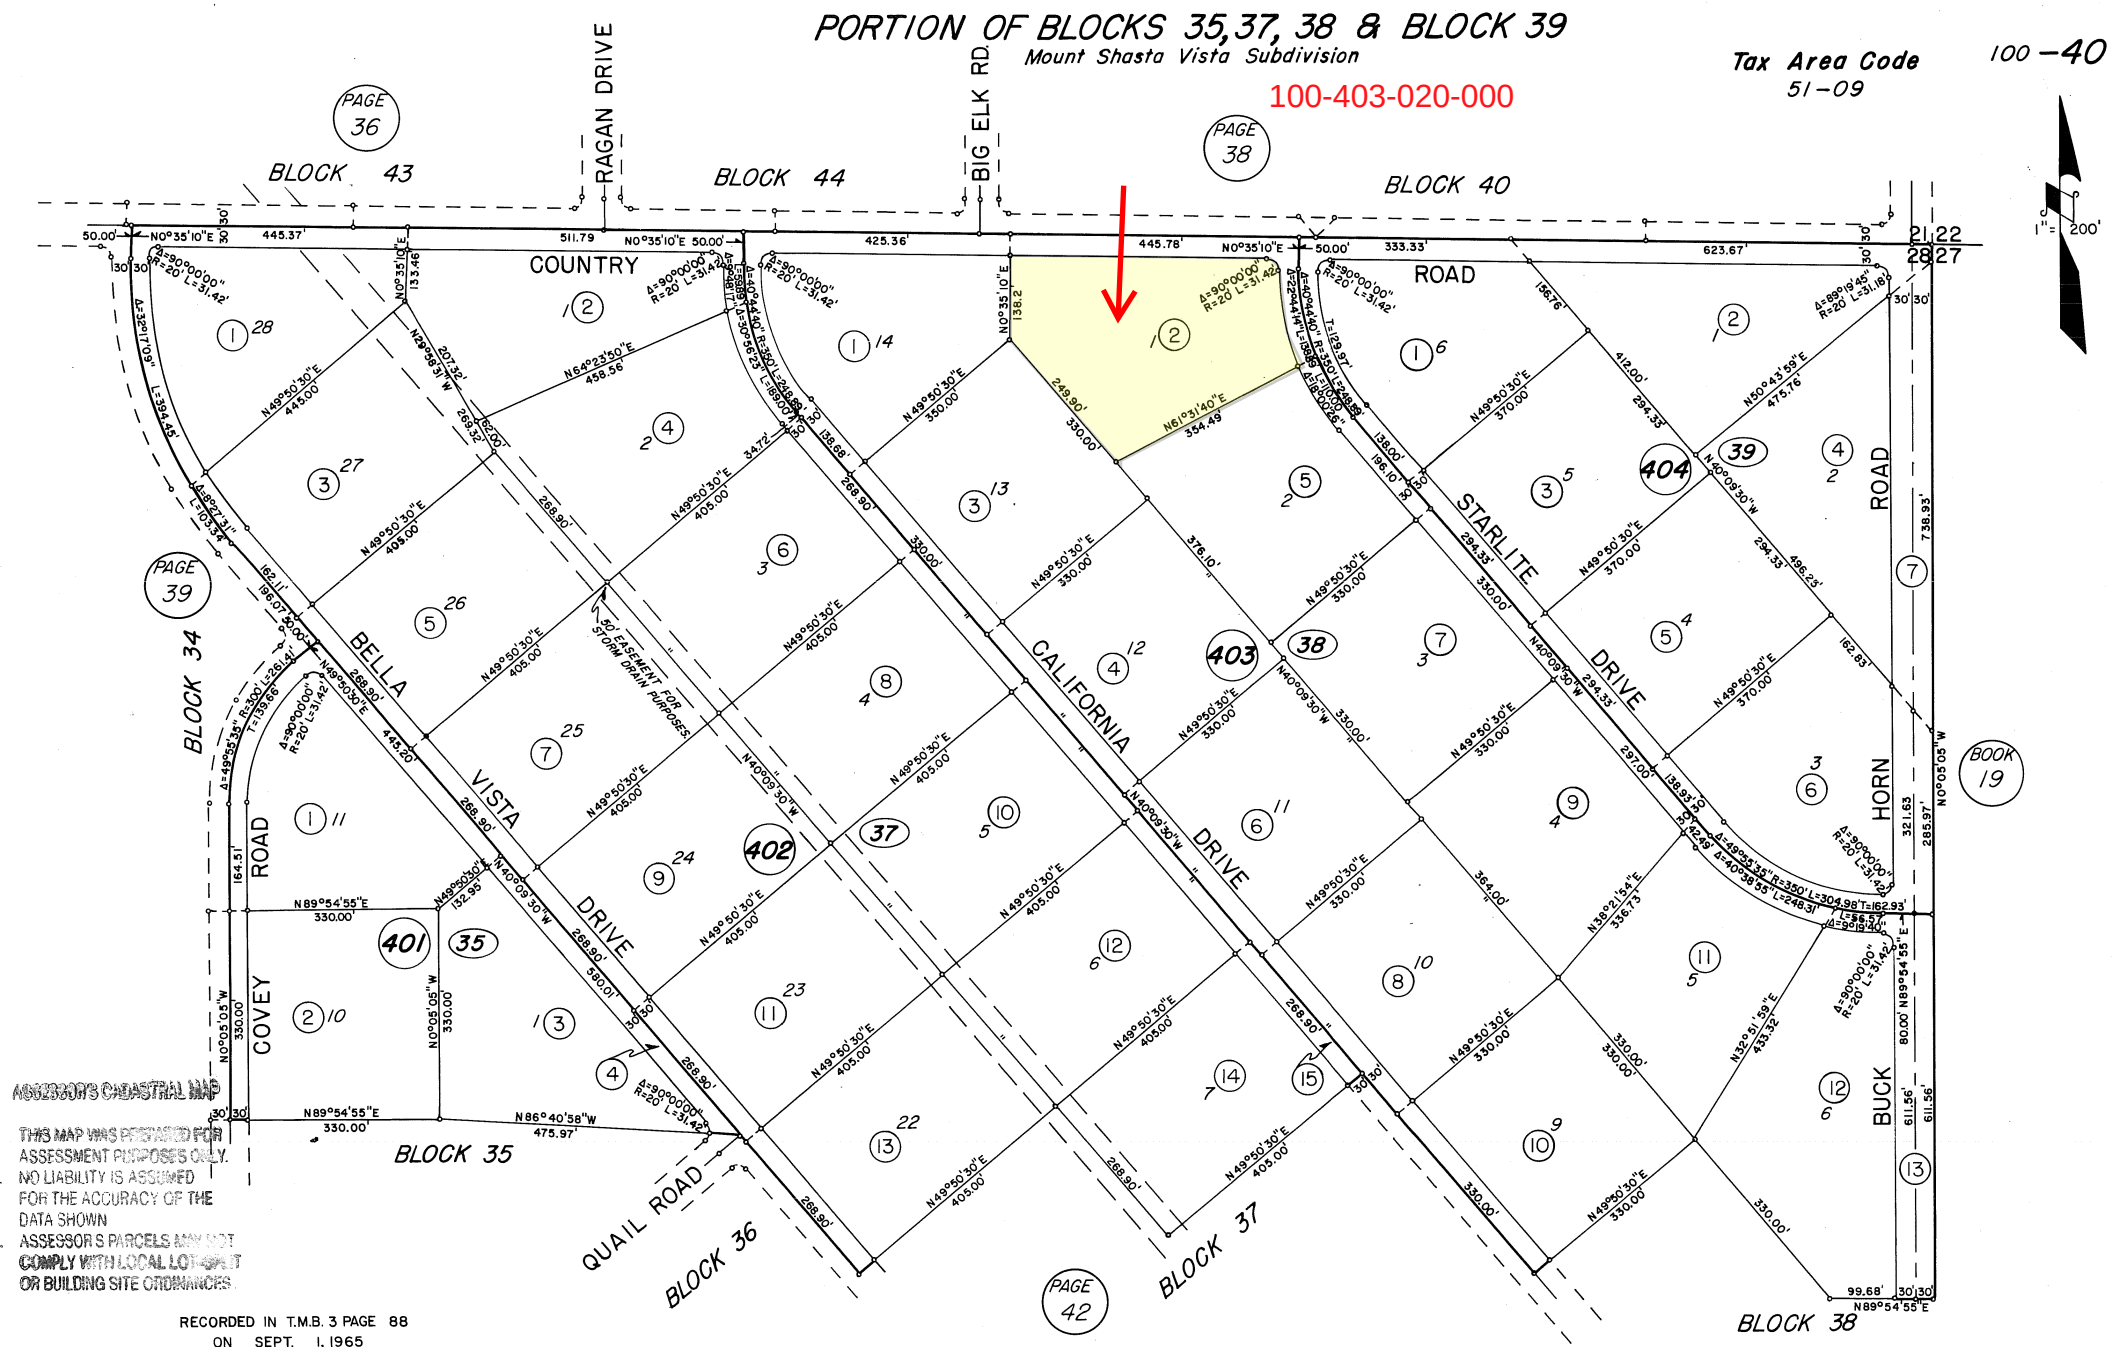
PORTION OF BLOCKS 35,37, 38 & BLOCK 39
Mount Shasta Vista Subdivision
Tax Area Code
51-09
100-40
100-403-020-000
RAGAN DRIVE
BIG ELK RD.
BLOCK 43
BLOCK 44
BLOCK 40
PAGE 36
PAGE 38
PAGE 39
PAGE 42
COUNTRY ROAD
STARLITE DRIVE
BELLA VISTA DRIVE
CALIFORNIA DRIVE
COVEY ROAD
HORN ROAD
BUCK ROAD
QUAIL ROAD
BLOCK 34
BLOCK 35
BLOCK 36
BLOCK 37
BLOCK 38
BOOK 19
401
402
403
404
50' EASEMENT FOR STORM DRAIN PURPOSES
ASSESSOR'S CADASTRAL MAP
THIS MAP WAS PREPARED FOR ASSESSMENT PURPOSES ONLY. NO LIABILITY IS ASSUMED FOR THE ACCURACY OF THE DATA SHOWN. ASSESSOR'S PARCELS MAY NOT COMPLY WITH LOCAL LOT SPLIT OR BUILDING SITE ORDINANCES
RECORDED IN T.M.B. 3 PAGE 88
ON SEPT. 1, 1965