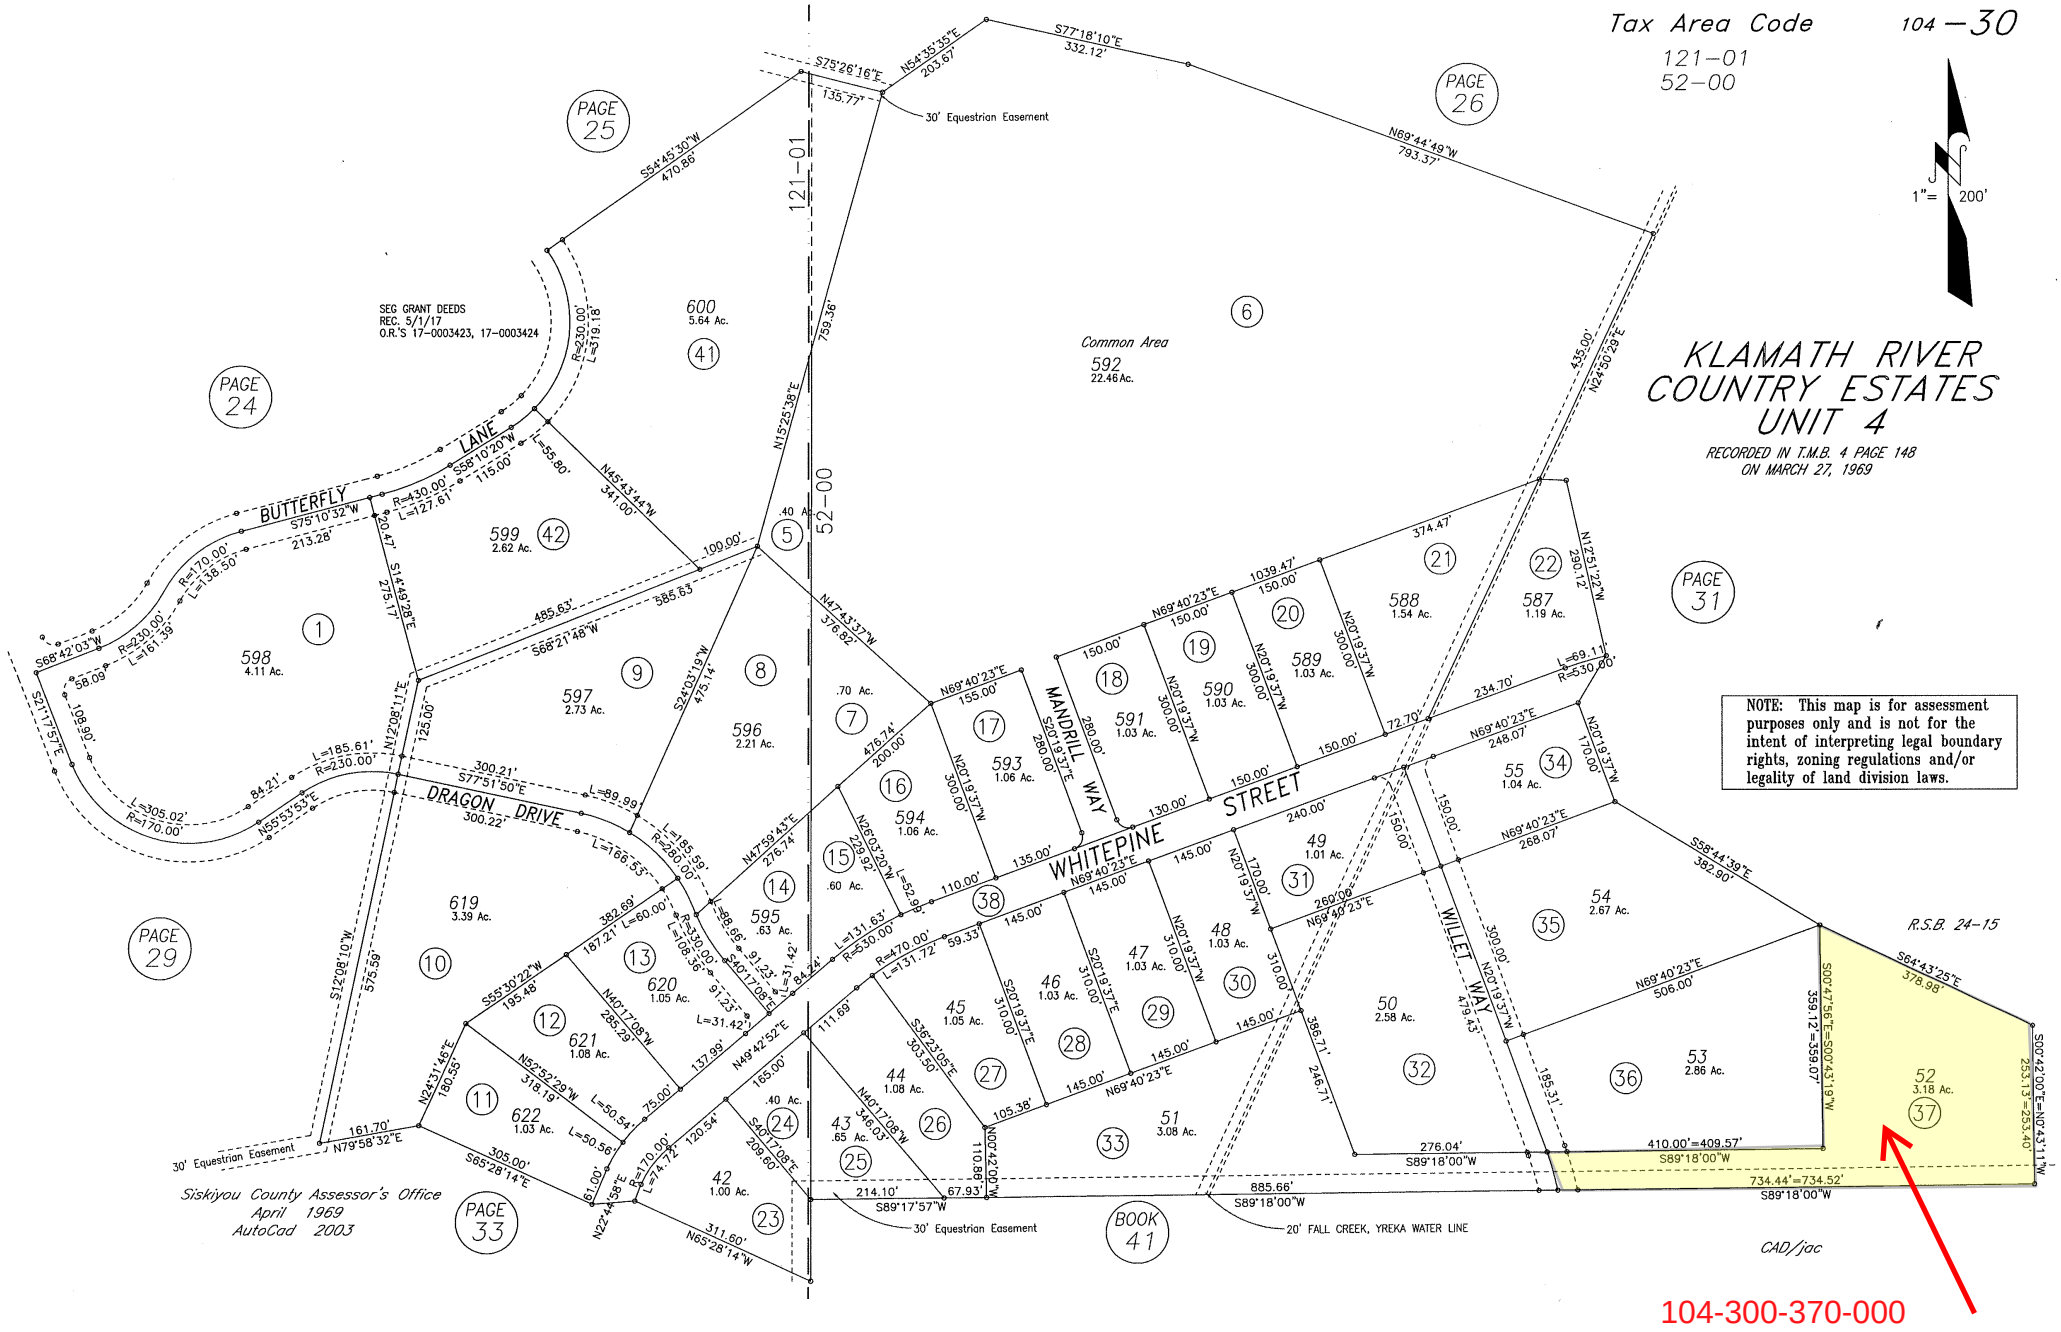

Tax Area Code
104 – 30
121–01
52–00
1" = 200'
KLAMATH RIVER COUNTRY ESTATES UNIT 4
RECORDED IN T.M.B. 4 PAGE 148 ON MARCH 27, 1969
NOTE: This map is for assessment purposes only and is not for the intent of interpreting legal boundary rights, zoning regulations and/or legality of land division laws.
PAGE 24
PAGE 25
PAGE 26
PAGE 29
PAGE 31
PAGE 33
BOOK 41
Common Area
592
22.46Ac.
SEG GRANT DEEDS
REC. 5/1/17
O.R.'S 17–0003423, 17–0003424
BUTTERFLY LANE
DRAGON DRIVE
WHITEPINE STREET
MANDRILL WAY
WILLET WAY
30' Equestrian Easement
20' FALL CREEK, YREKA WATER LINE
R.S.B. 24–15
Siskiyou County Assessor's Office
April 1969
AutoCad 2003
CAD/jac
104-300-370-000