

N 1/2 of SEC 4 T 26 N. R 16 E.

139-09


139-090-029-000

Bk.
137
Pg.10

Bk.
137
Pg.14

SIERRA
ORDNANCE DEPOT

THIS MAP IS INTENDED FOR ASSESSMENT
PURPOSES ONLY. NO LIABILITY IS ASSUMED
FOR THE ACCURACY OF THE DATA PROVIDED.

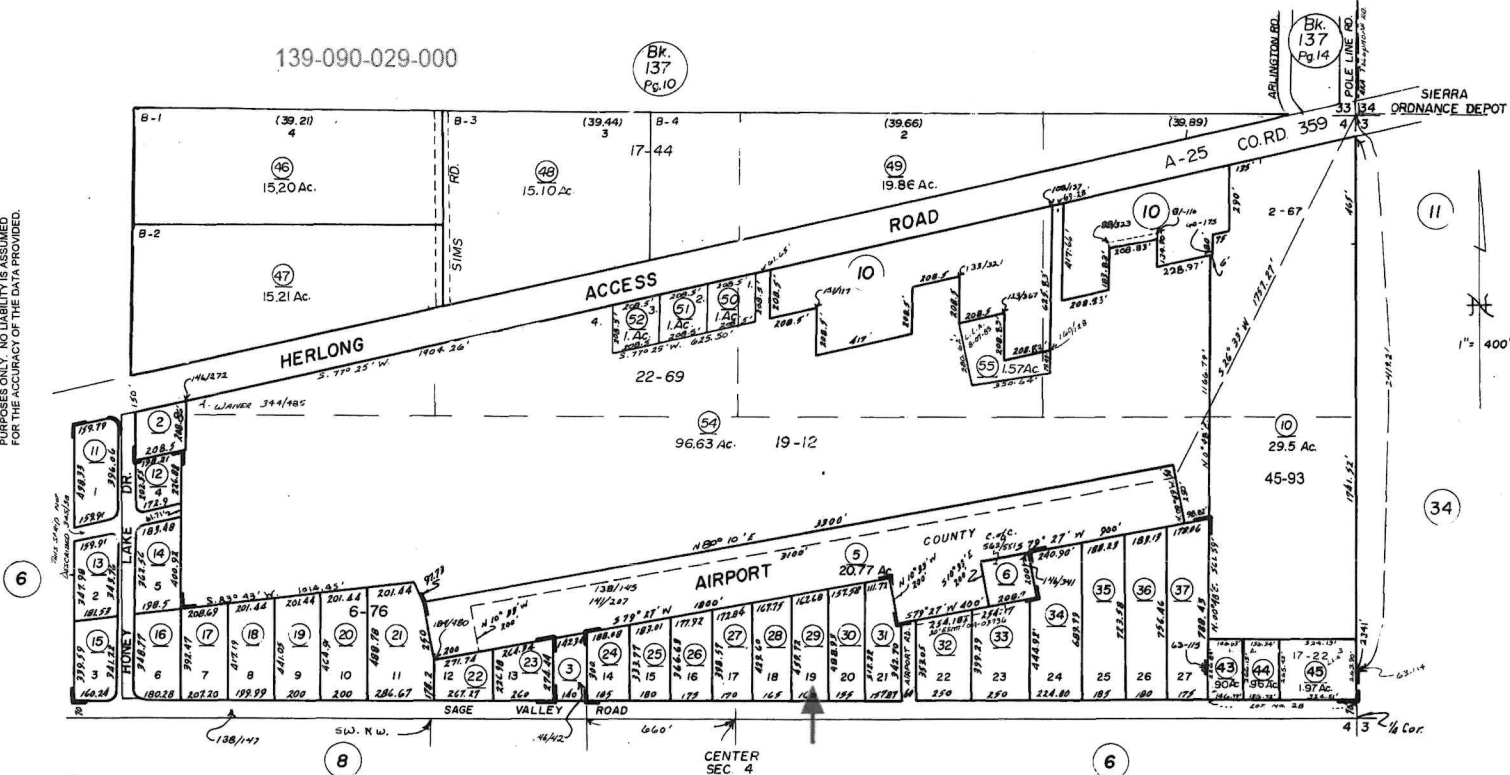

RS BK 2 PG 67 HUMPHREY
R.M. BK 6 PG 76 HERLONG-HONEY LAKE SUB'DN
RS BK 17 PG 23 BROWN, ETOI
PM BK 17 PG 44 DUNLAP
43 BK 19 PG 12 VEST
PM BK 22 PG 69 WEST
R.S. BK 45 PG 93 LEIGH INVESTMENT LLC

Assessors Parcel Numbers Shown in Circles

generated by Assessor's Map Bk.139- Pg. 09
County of Lassen, Calif.

PARCELQUEST