


Note: This map is for assessment purposes only and is not for the intent of interpreting legal boundary rights, zoning regulations and/or legality of land division laws.

Section 12, Township 9 South, Range 19 East, M.D.B&M.

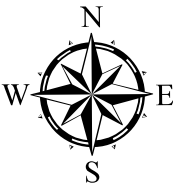

1 " = 100 '

Tax Area Code
86-004


Bk.52
Pg.05
Sheet 1 of 3

Bk.52
Pg.21
Sheet 2 of 2

BLK # PCL Acres Map Name

Bk.52
Pg.04
Sheet 1 of 1

Bk.52
Pg.22
Sheet 1 of 1

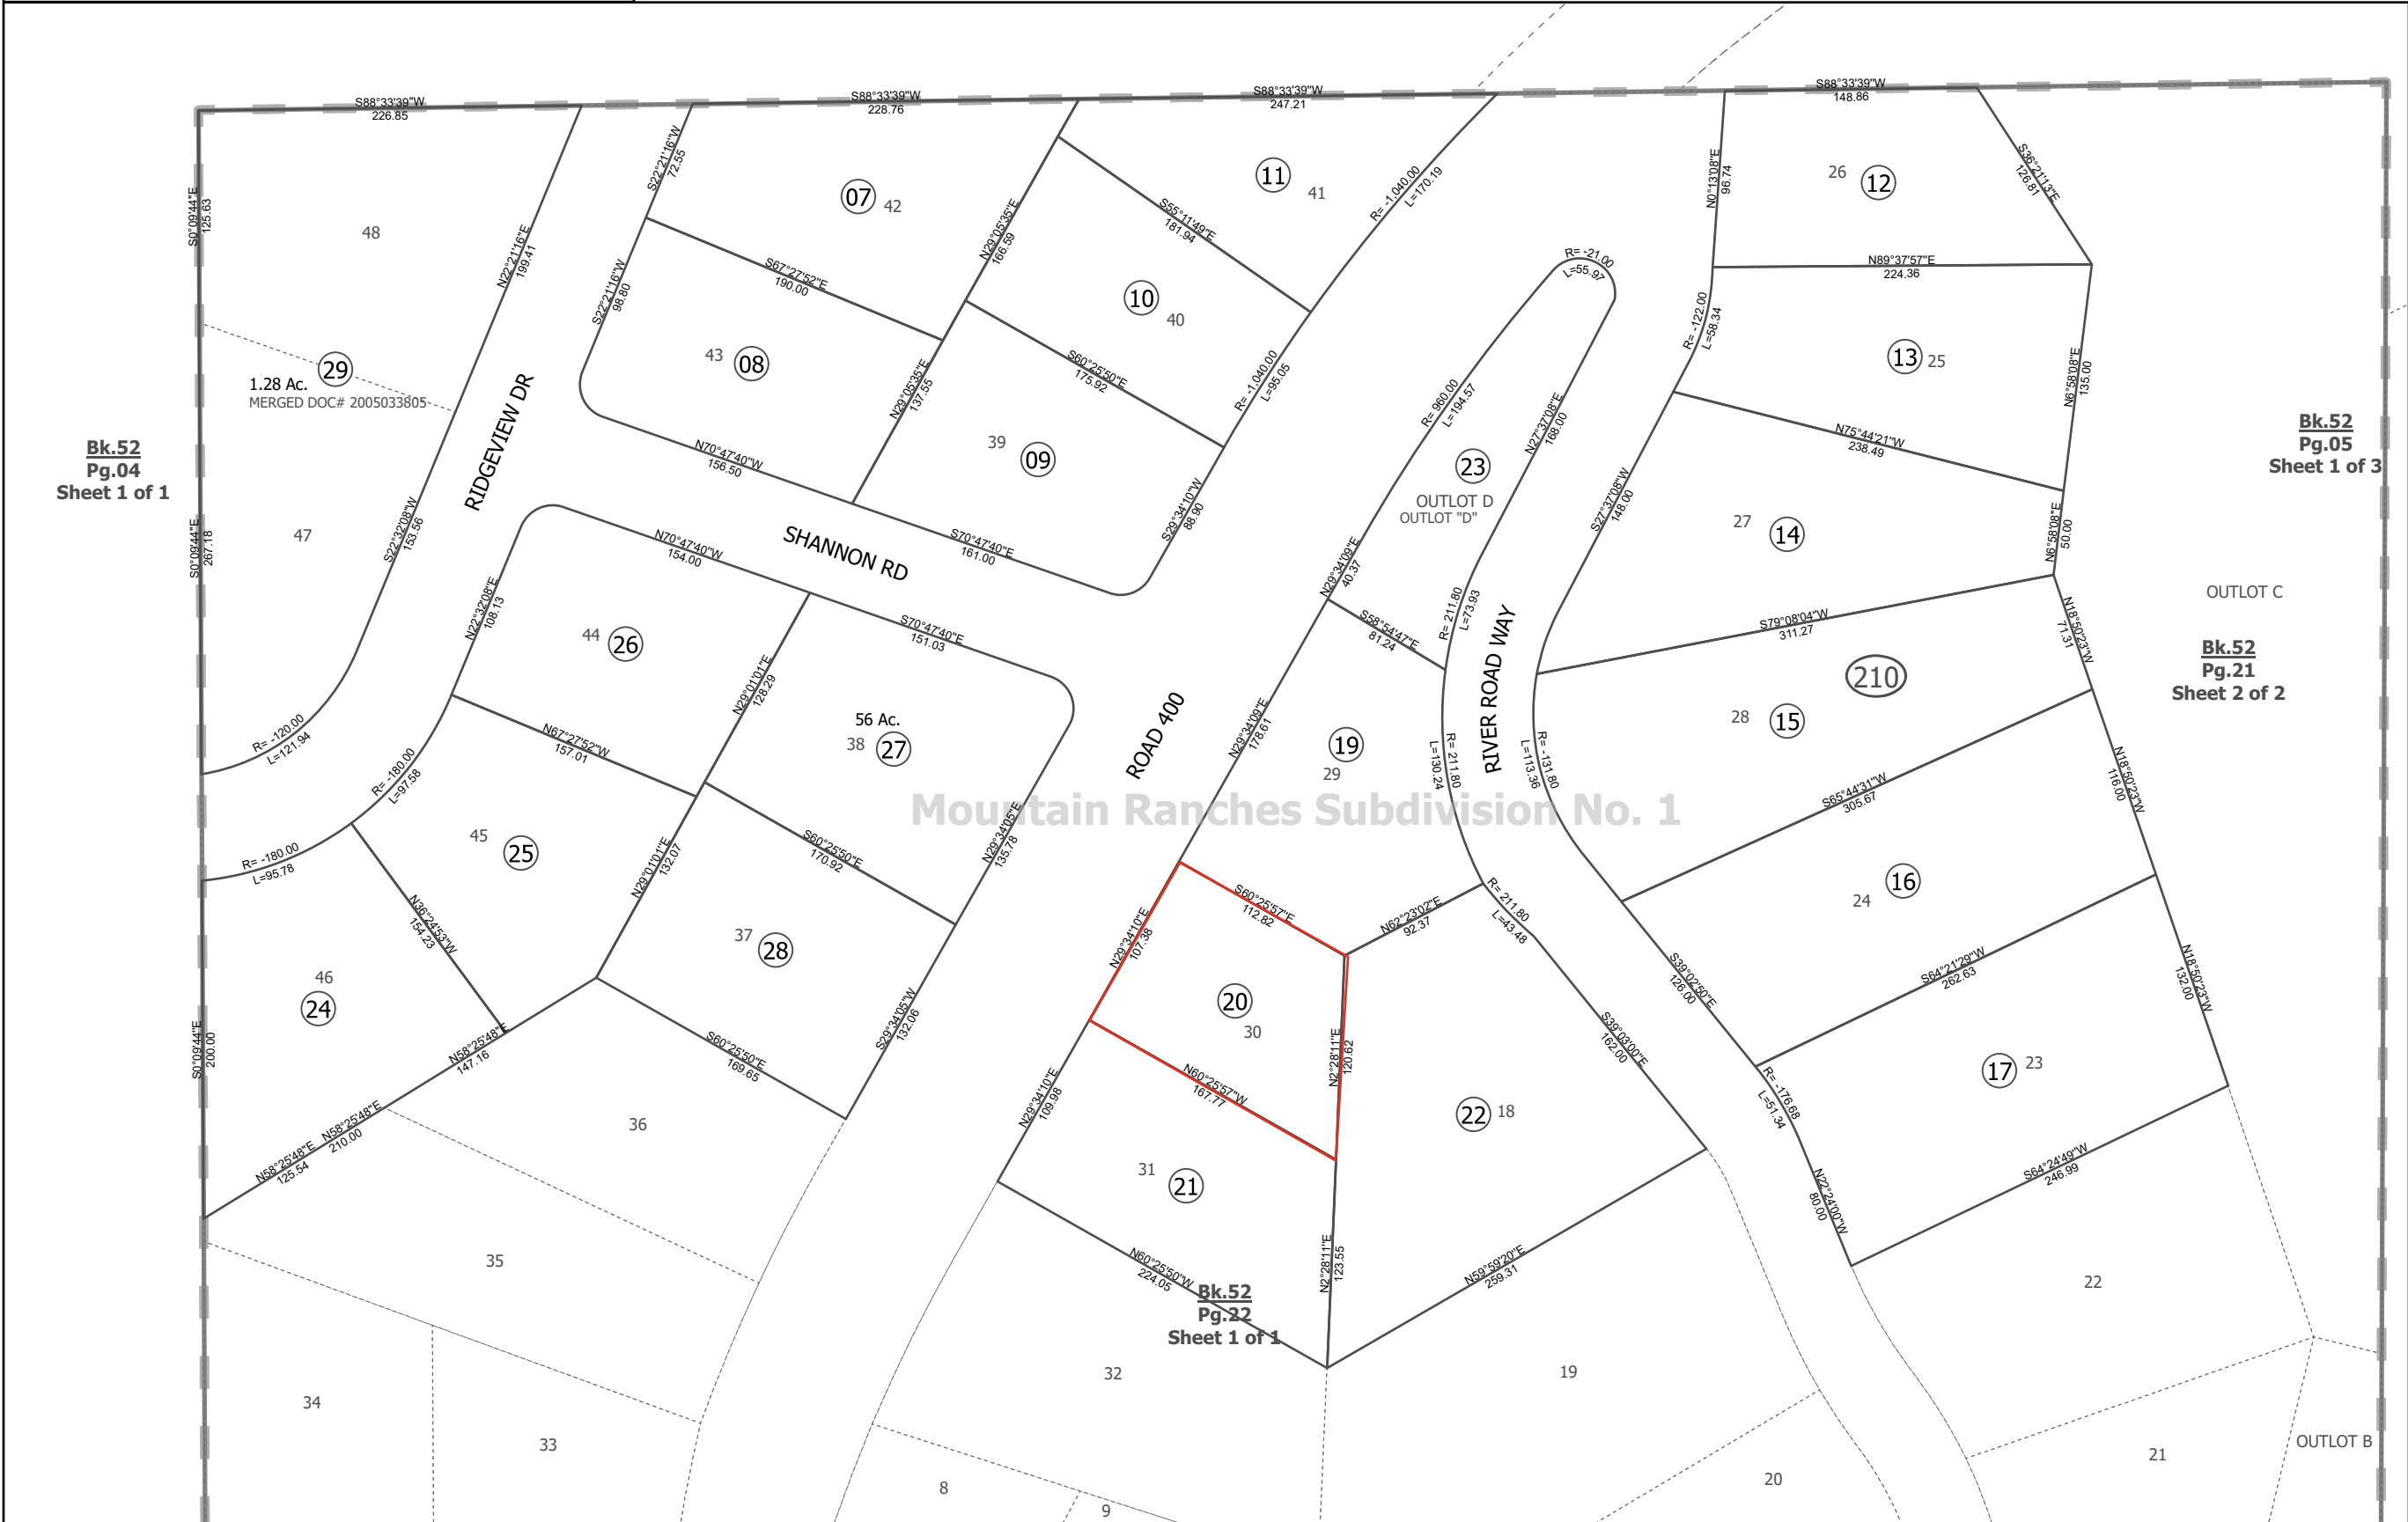

Assessor's Cadastral Map	
Revised Date 05/10/2023	Revised By: Pro-West

Subdivision(s) Mountain Ranches Subdivision No. 1
Volume 9
Page(s) 75-76

Assessor's Block Shown in Ellipses
Assessors Parcel Number Shown in Circles
Subdivision Blocks Labeled BLK #

Note - Assessor's Block Shown in Ellipses
Assessors Parcel Number Shown in Circles
Subdivision Blocks Labeled **BLK #**

Assessor's Map of Bk. 52, Pg.21
Raymond - Knowles
County of Madera, California
Sheet 1 of 2