

Note: This map is for assessment purposes only and is not for the intent of interpreting legal boundary rights, zoning regulations and/or legality of land division laws.


Sections 20 & 21, Township 8 South, Range 19 East, M.D.B&M.



1 " = 100 '

Tax Area Code
86-001

BLK # PCL Acres Map Name

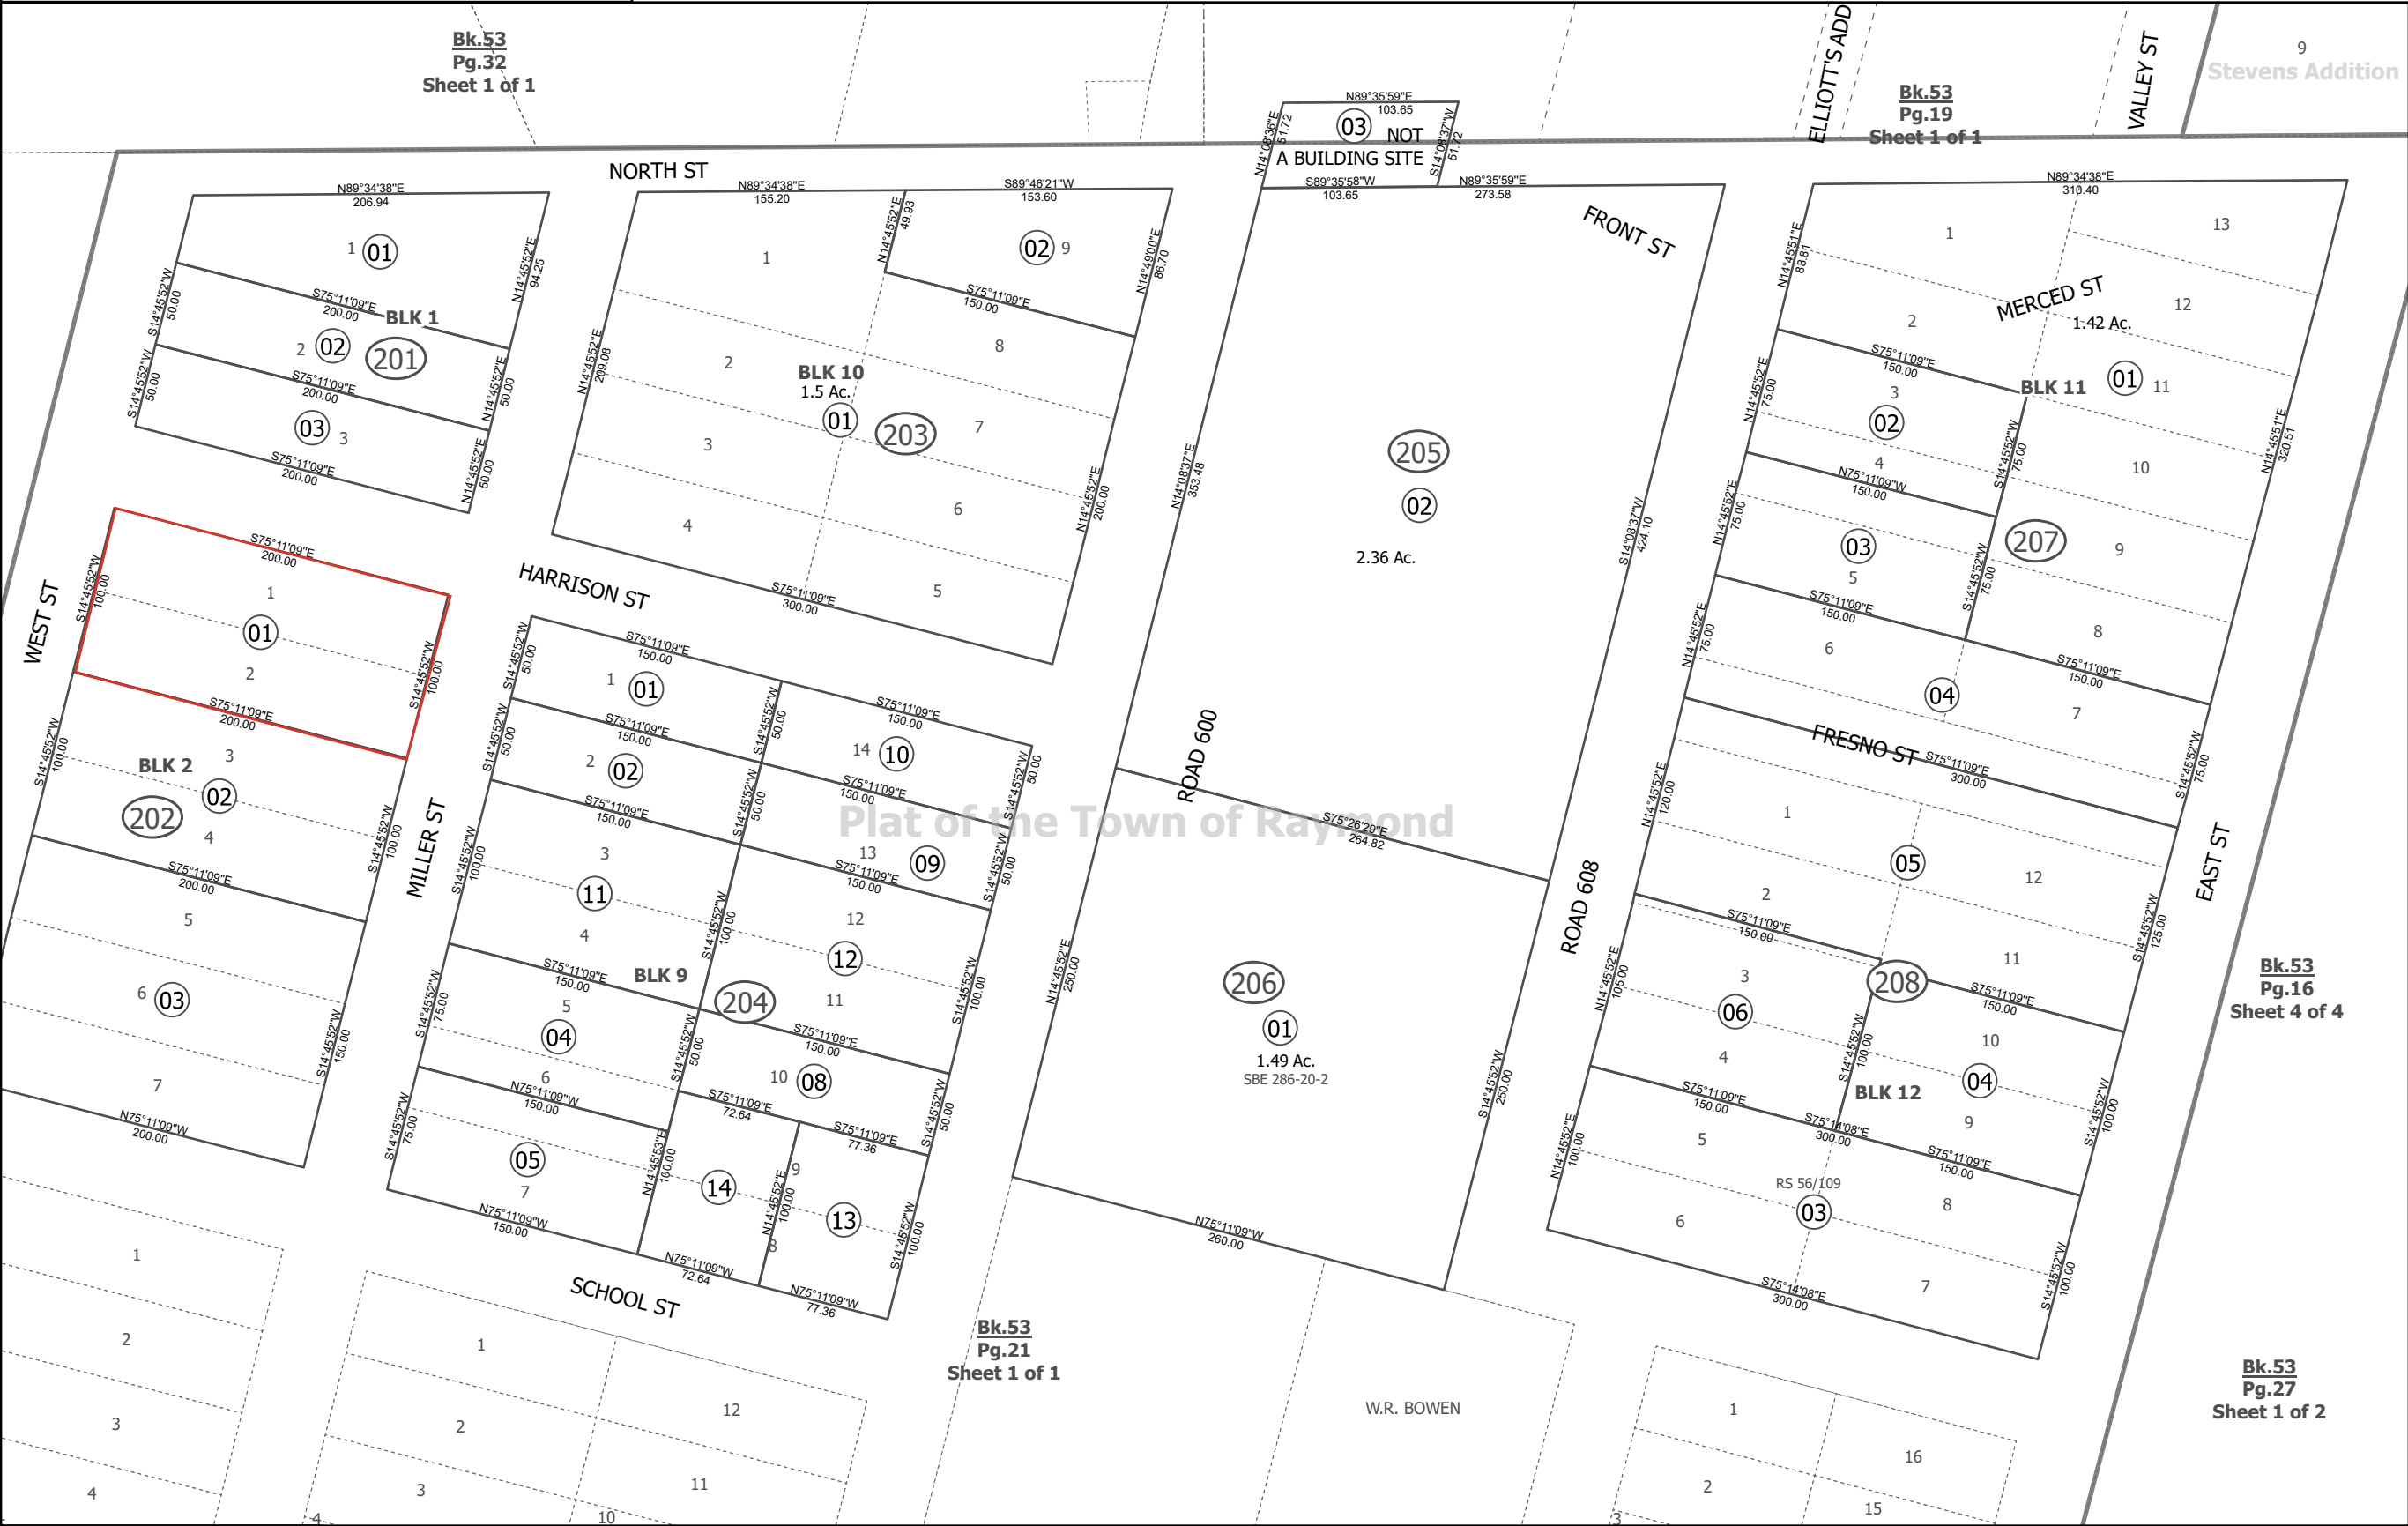

Assessor's Cadastral Map	
Revised Date 05/10/2023	Revised By: Pro-West

Subdivision(s)
Town of Raymond

Volume
3

Page(s)
75 FCR

Note - Assessor's Block Shown in Ellipses ○
Assessors Parcel Number Shown in Circles ●
Subdivision Blocks Labeled **BLK #**

Assessor's Map of Bk. 53, Pg.20
Raymond-Knowles
County of Madera, California
Sheet 1 of 1