


Note: This map is for assessment purposes only and is not for the intent of interpreting legal boundary rights, zoning regulations and/ or legality of land division laws.

Portions of Section 25, 26, 35 & 36, Township 4 South, Range 24 East,
M.D.B.&M



1 " = 500 '

Tax Area Code
83-000

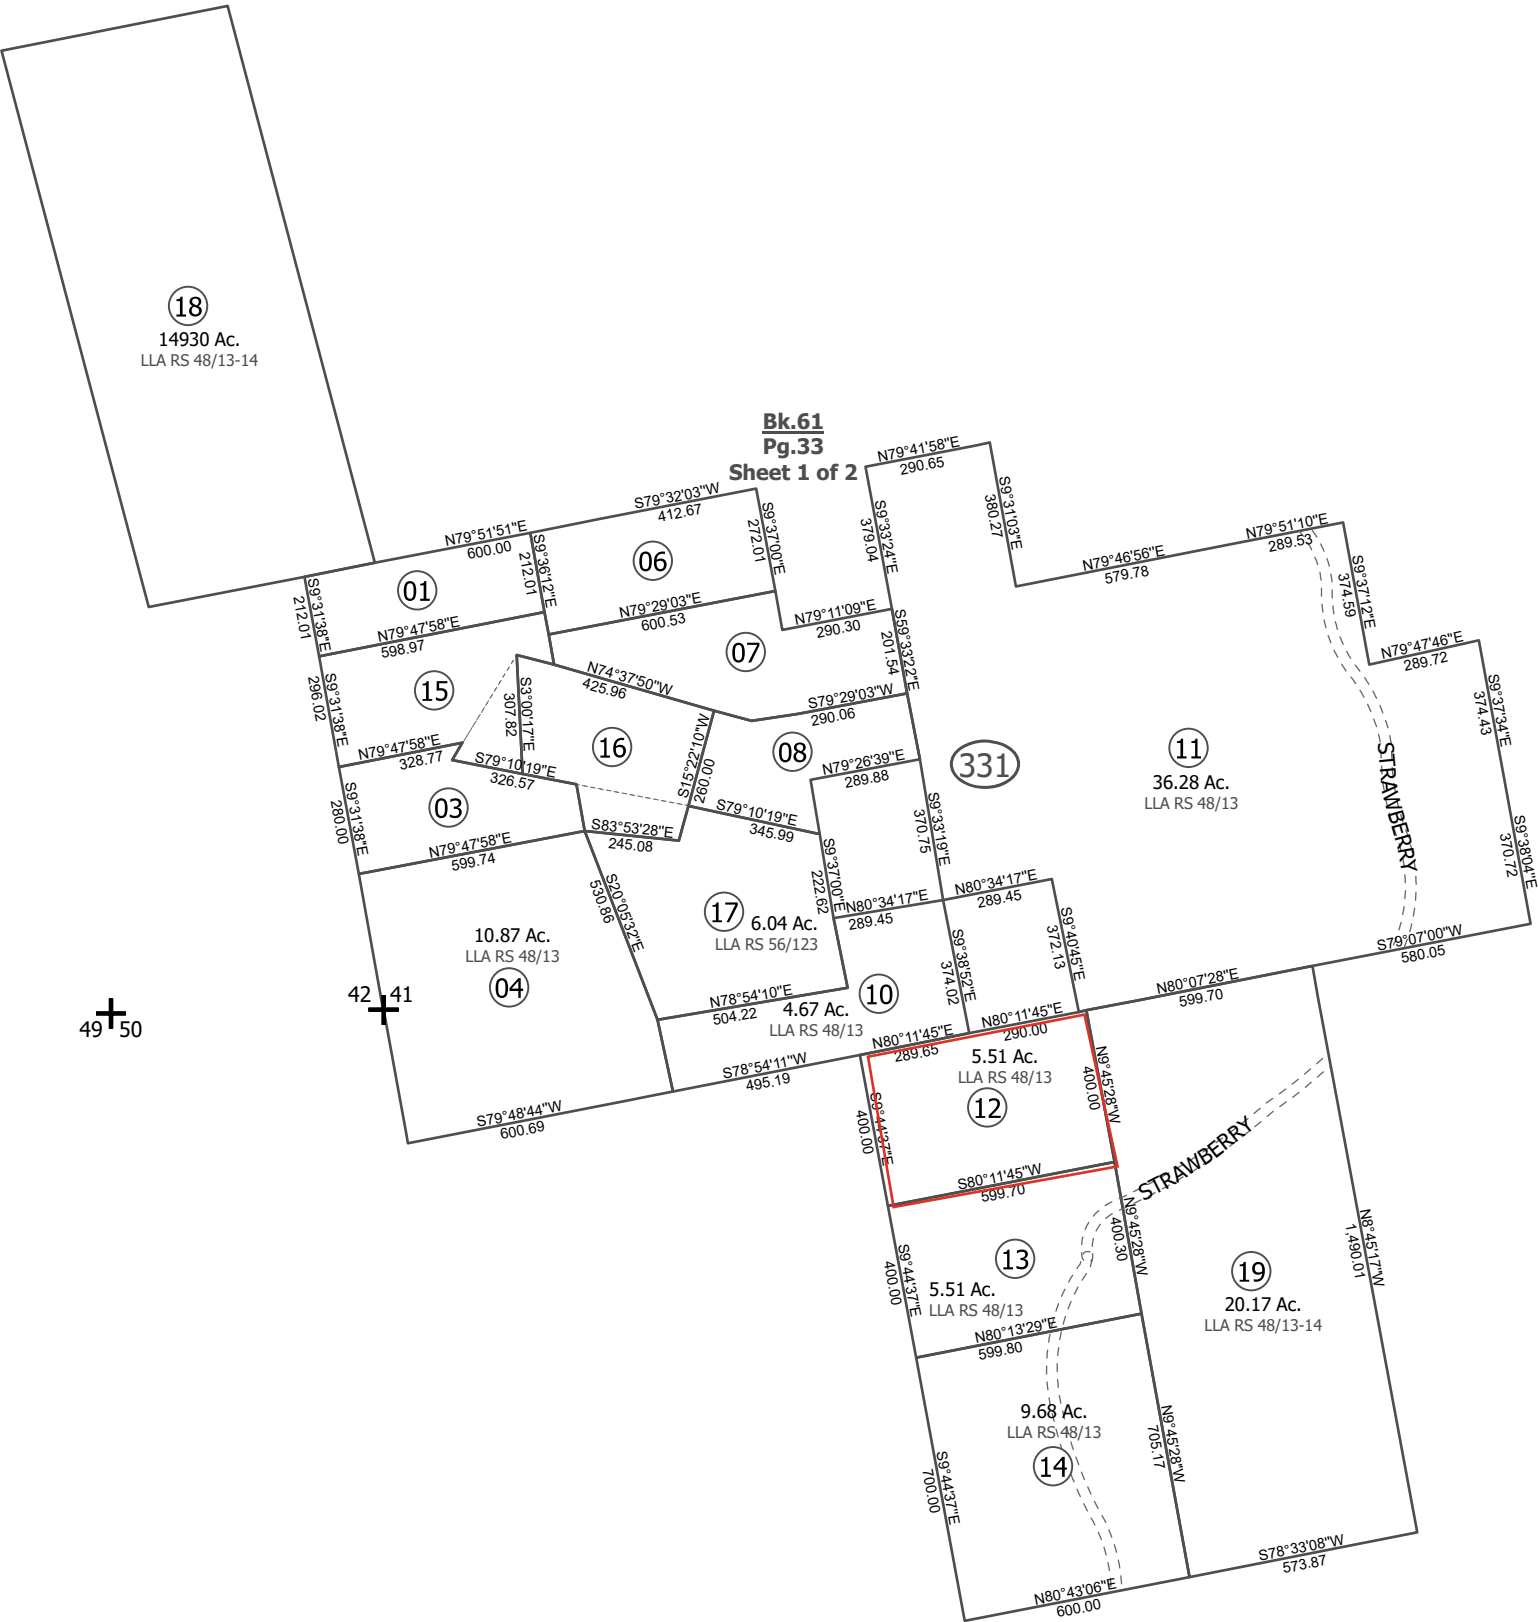

BLK #	PCL	Acres	Map Name
331	001	2.92	LLA RS 48/13
331	003	3.18	LLA RS 48/13
331	006	3.75	LLA RS 48/13
331	007	4.35	LLA RS 48/13
331	008	2.9	LLA RS 48/13
331	015	3.94	LLA RS 56/123
331	016	3.72	LLA RS 56/123

Assessor's Cadastral Map	
Revised Date 05/10/2023	Revised By: Pro-West

Subdivision(s) Volume Page(s)

Note - Assessor's Block Shown in Ellipses
Assessors Parcel Number Shown in Circles
Subdivision Blocks Labeled **BLK #**

Assessor's Map of Bk. 61, Pg. 33
Chawanakee
County of Madera, California
Sheet 2 of 2

Note: This map is for assessment purposes only and is not for the intent of interpreting legal boundary rights, zoning regulations and/or legality of land division laws.

Portions of Section 25, 26, 35 & 36, Township 4 South, Range 24 East, M.D.B.&M


61/33
Sheet 2 of 2



1" = 500'

Tax Area Code
83-000

BLK #	PCL	Acres	Map Name
331	001	2.92	LLA RS 45/13
331	003	3.18	LLA RS 45/13
331	006	3.75	LLA RS 45/13
331	007	4.35	LLA RS 45/13
331	008	2.9	LLA RS 45/13
331	015	3.94	LLA RS 55/123
331	016	3.72	LLA RS 55/123

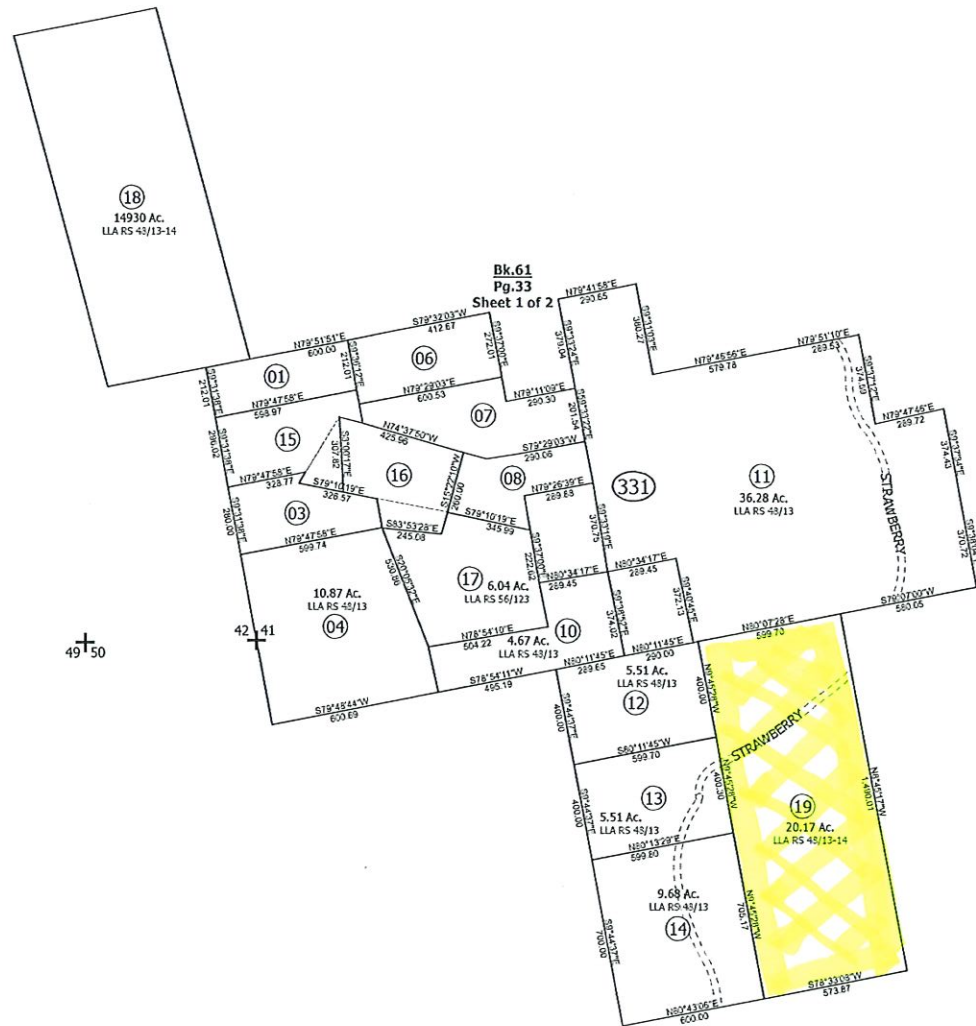

Assessor's Cadastral Map	
Revised Date 05/10/2023	Revised By: Pro-West

Subdivision(s) Volume Page(s)

Note - Assessor's Block Shown in Ellipses ○
Assessors Parcel Number Shown in Circles ○
Subdivision Blocks Labeled **BLK #**

Assessor's Map of Bk. 61, Pg. 33
Chawanakee
County of Madera, California
Sheet 2 of 2