


Note: This map is for assessment purposes only and is not for the intent of interpreting legal boundary rights, zoning regulations and/ or legality of land division laws.

Section 8, Township 6 South, Range 24 East, M.D.B&M.



1 " = 200 '

Tax Area Code
83-000

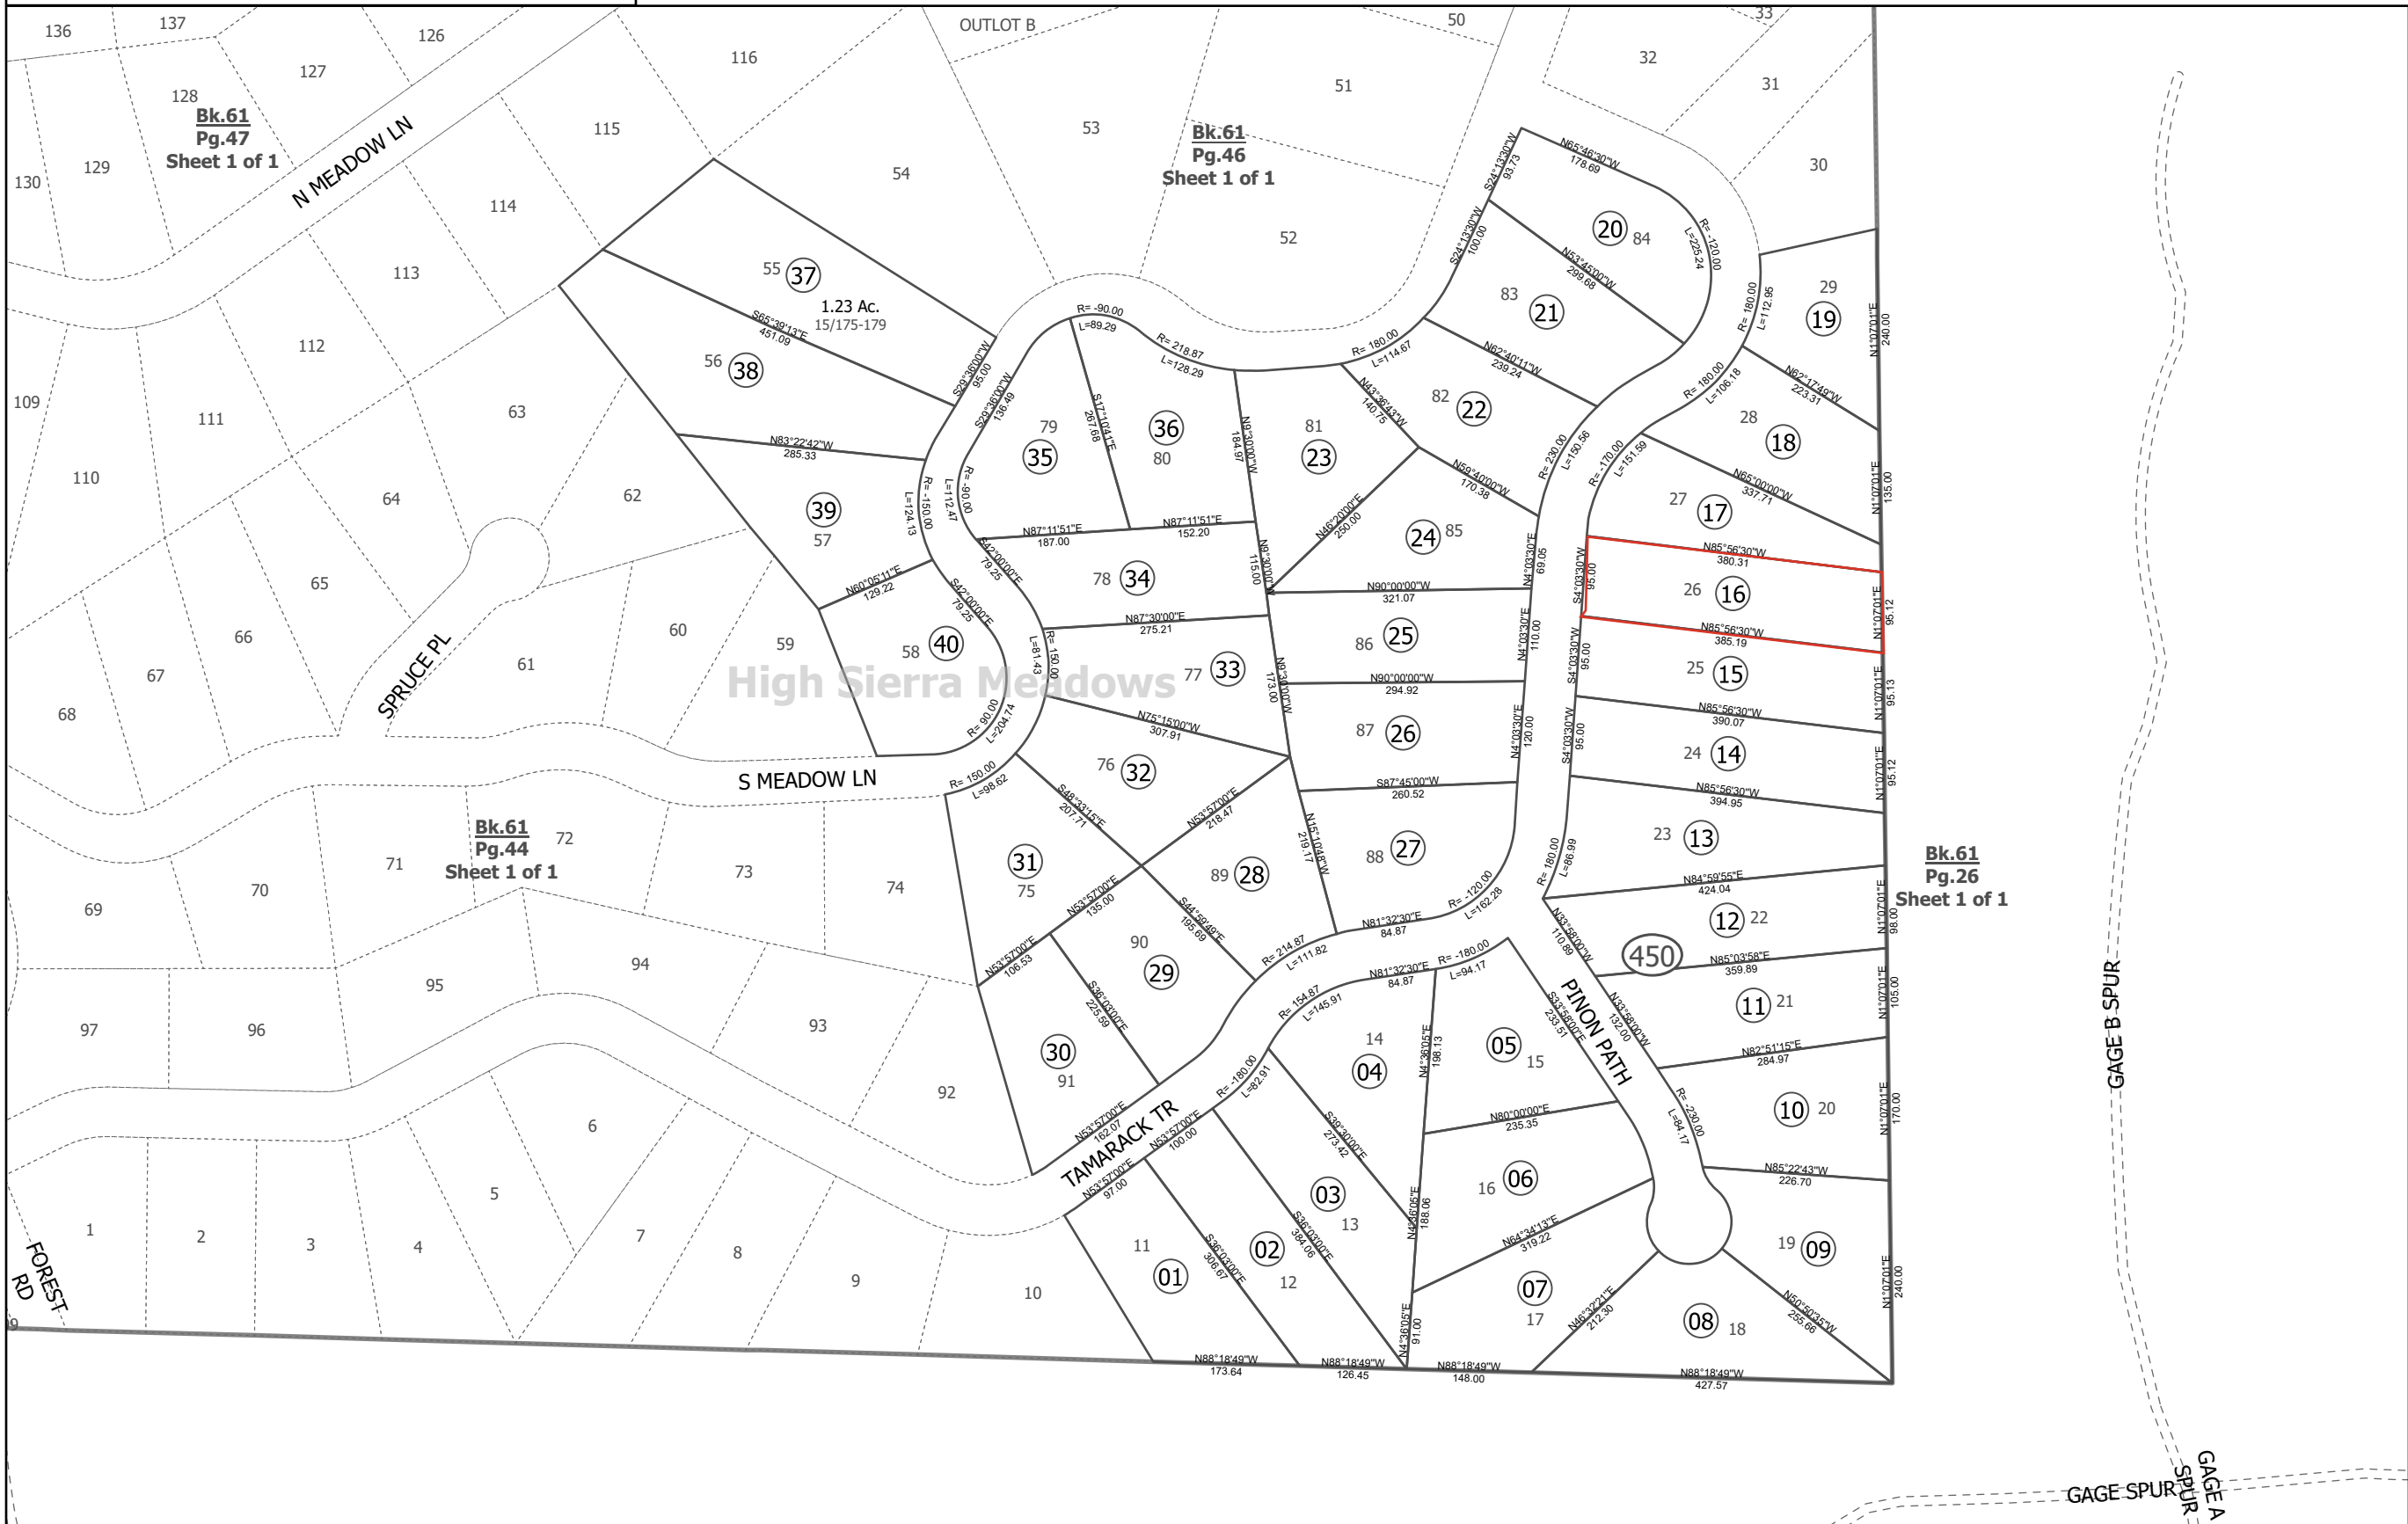

BLK #	PCL	Acres	Map Name
450	001	0.79	15/175-179
450	002	0.62	15/175-179
450	003	0.78	15/175-179
450	004	0.77	15/175-179
450	005	0.75	15/175-179
450	006	0.86	15/175-179
450	007	0.83	15/175-179
450	008	0.85	15/175-179
450	009	0.77	15/175-179
450	010	0.81	15/175-179
450	011	0.79	15/175-179
450	012	0.85	15/175-179
450	013	0.91	15/175-179
450	014	0.81	15/175-179
450	015	0.79	15/175-179
450	016	0.77	15/175-179
450	017	0.66	15/175-179
450	018	0.74	15/175-179
450	019	0.6	15/175-179
450	020	0.76	15/175-179
450	021	0.81	15/175-179
450	022	0.34	15/175-179
450	023	0.77	15/175-179
450	024	0.76	15/175-179
450	025	0.75	15/175-179
450	026	0.79	15/175-179
450	027	0.81	15/175-179
450	028	0.75	15/175-179
450	029	0.74	15/175-179
450	030	0.74	15/175-179
450	031	0.77	15/175-179
450	032	0.74	15/175-179
450	033	0.77	15/175-179
450	034	0.76	15/175-179
450	035	0.76	15/175-179
450	036	0.84	15/175-179
450	038	0.56	15/175-179
450	039	0.81	15/175-179
450	040	0.8	15/175-179

Assessor's Cadastral Map	
Revised Date 05/10/2023	Revised By: Pro-West

Subdivision(s)
High Sierra Meadows

Volume
16

Page(s)
175-179

Note - Assessor's Block Shown in Ellipses
Assessors Parcel Number Shown in Circles
Subdivision Blocks Labeled **BLK #**

Assessor's Map of Bk. 61, Pg.45
Chawanakee
County of Madera, California
Sheet 1 of 1