

Note: This map is for assessment purposes only and is not for the intent of interpreting legal boundary rights, zoning regulations and/ or legality of land division laws.

Sections 8 & 9, Township 9 South, Range 20 East, M.D.B&M.



1 " = 300 '

Tax Area Code
62-006


BLK # PCL Acres Map Name

Bk.50
Pg.03
Sheet 1 of 1

Bk.93
Pg.29
Sheet 1 of 1

Bk.93
Pg.30
Sheet 1 of 1

Bk.50
Pg.05
Sheet 1 of 1

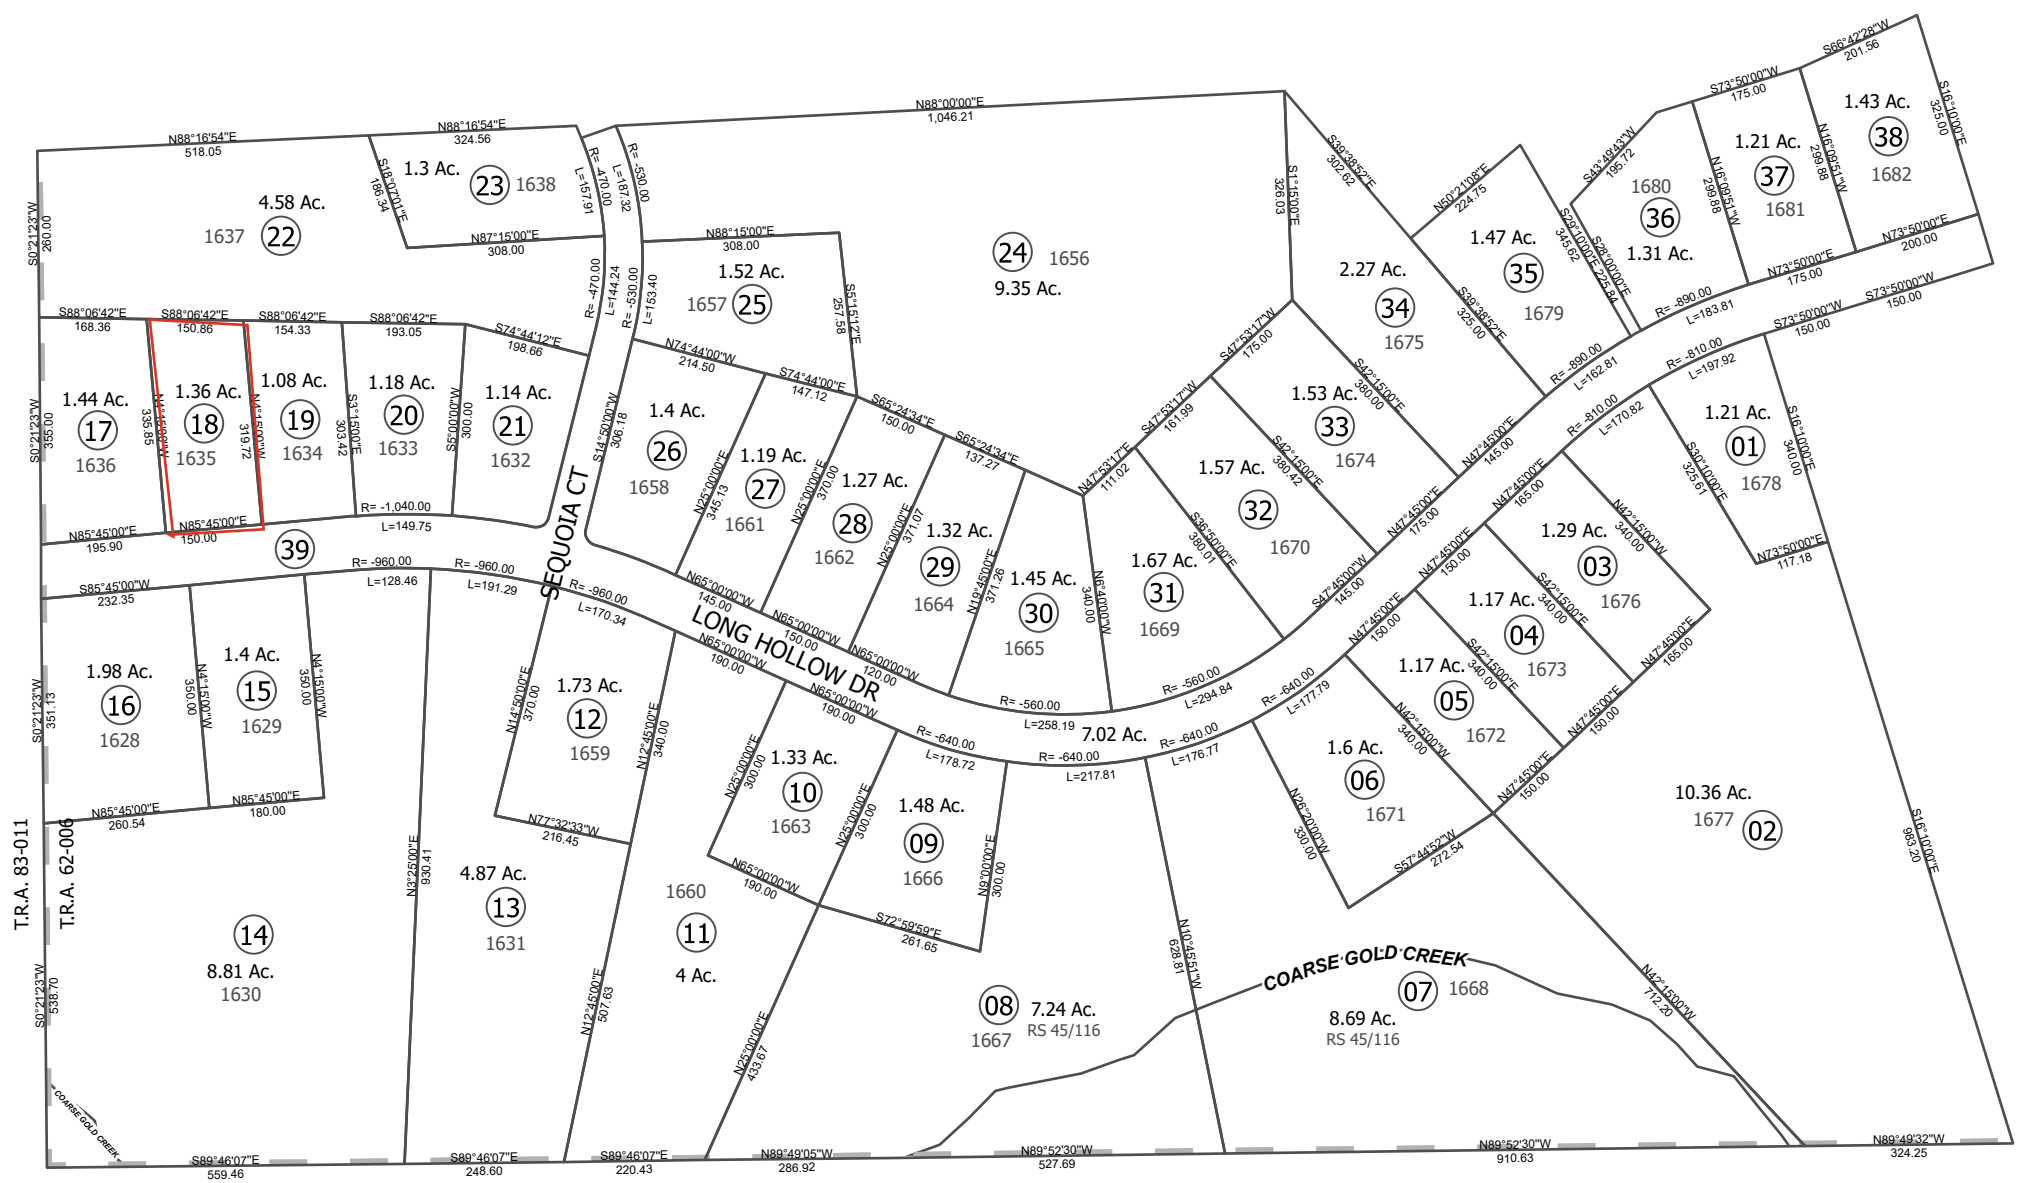

Assessor's Cadastral Map		Subdivision(s) Yosemite Lakes Park	Volume 16	Page(s) 37-70	Note - Assessor's Block Shown in Ellipses Assessors Parcel Number Shown in Circles Subdivision Blocks Labeled BLK #	Assessor's Map of Bk. 93, Pg.31 County of Madera, California Sheet 1 of 1
Revised Date 05/10/2023	Revised By: Pro-West					