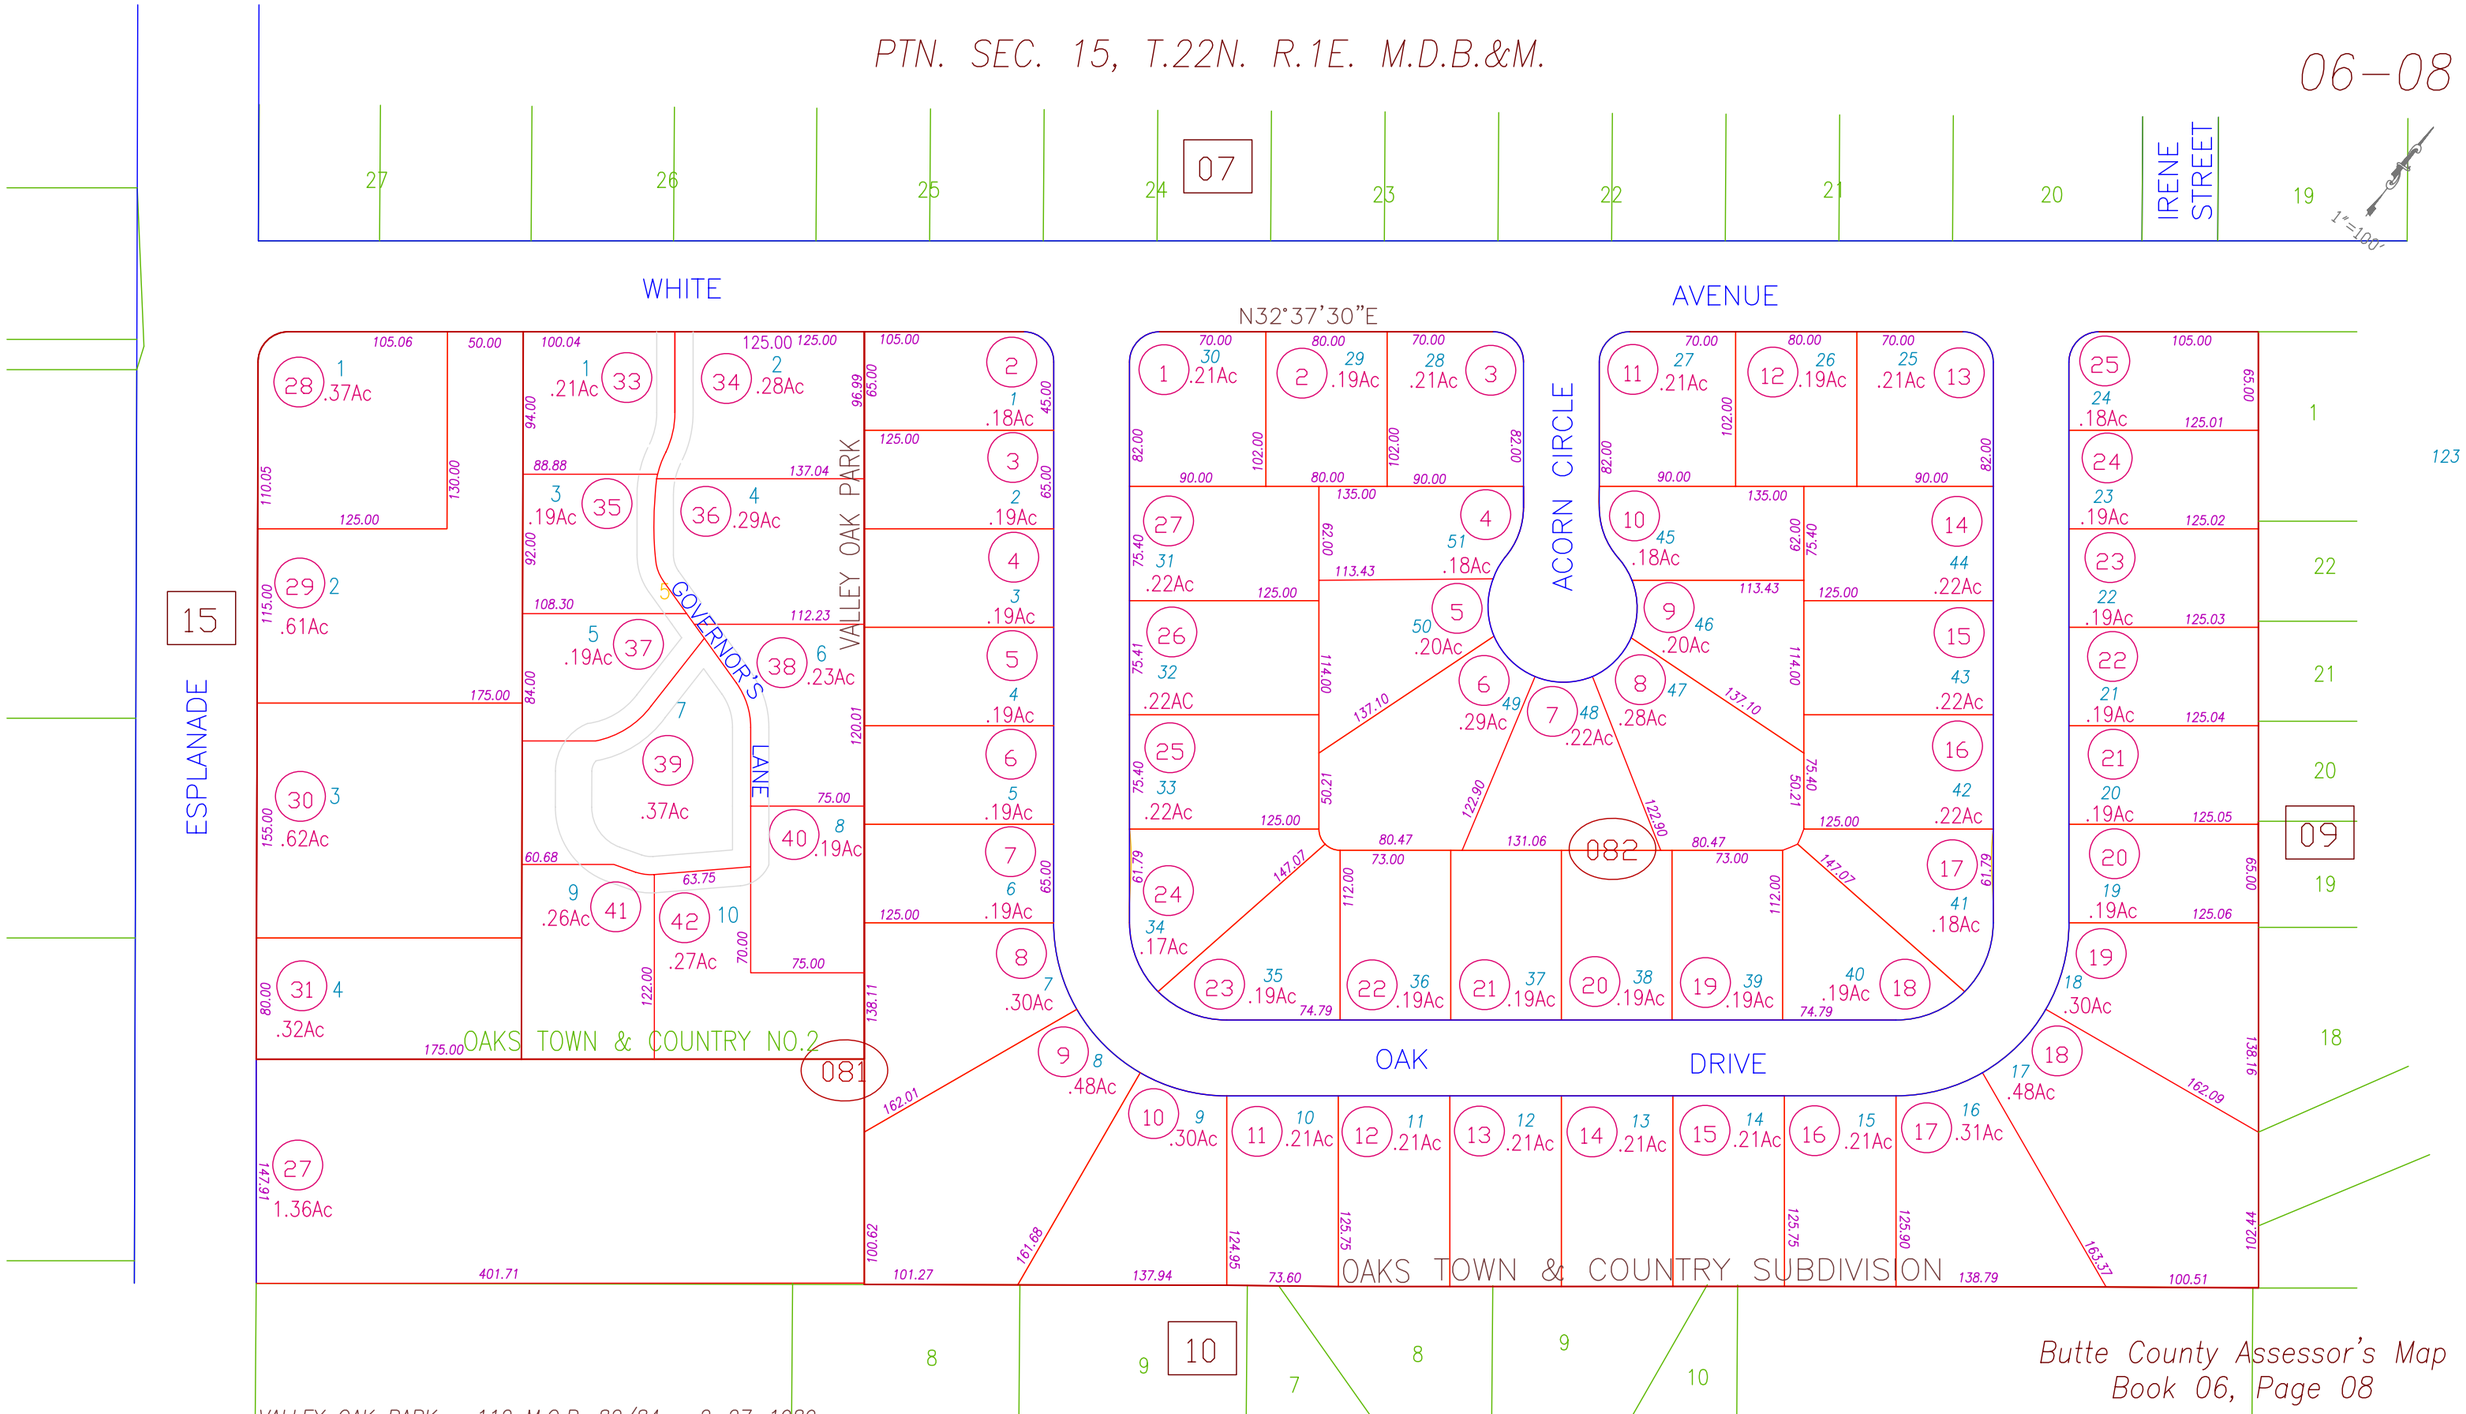


VALLEY OAK PARK 112 M.O.R. 82/84 2–27–1989
OAKS TOWN & COUNTRY NO. 2 72 M.O.R. 40/41 4–2–1980
OAKS TOWN & COUNTRY 18 M.O.R. 7 4–21–1950

All Assessors' maps are prepared for local property assessment purposes ONLY. Parcels shown thereon may not comply with State and local subdivision ordinances. No liability is assumed for use of information shown on any Assessors' map. ALL ACREAGES APPROXIMATE PER RECORDED INFORMATION.

Butte County Assessor's Map
Book 06, Page 08

| | | | |
|---|---|---|---|
| CREATED BY | PS | CREATED ON | 7–7–1999 |
| REVISED BY | DB | REVISED ON | 09–15–2011 |
| | | EFFECTIVE | 2012–13 ROLL |
| | | | |
| Compiled By The Butte County Assessor's Office | | | |