PTN SEC'S. 13 & 14, T.18N. R.2E. M.D.B.&M.

22-35

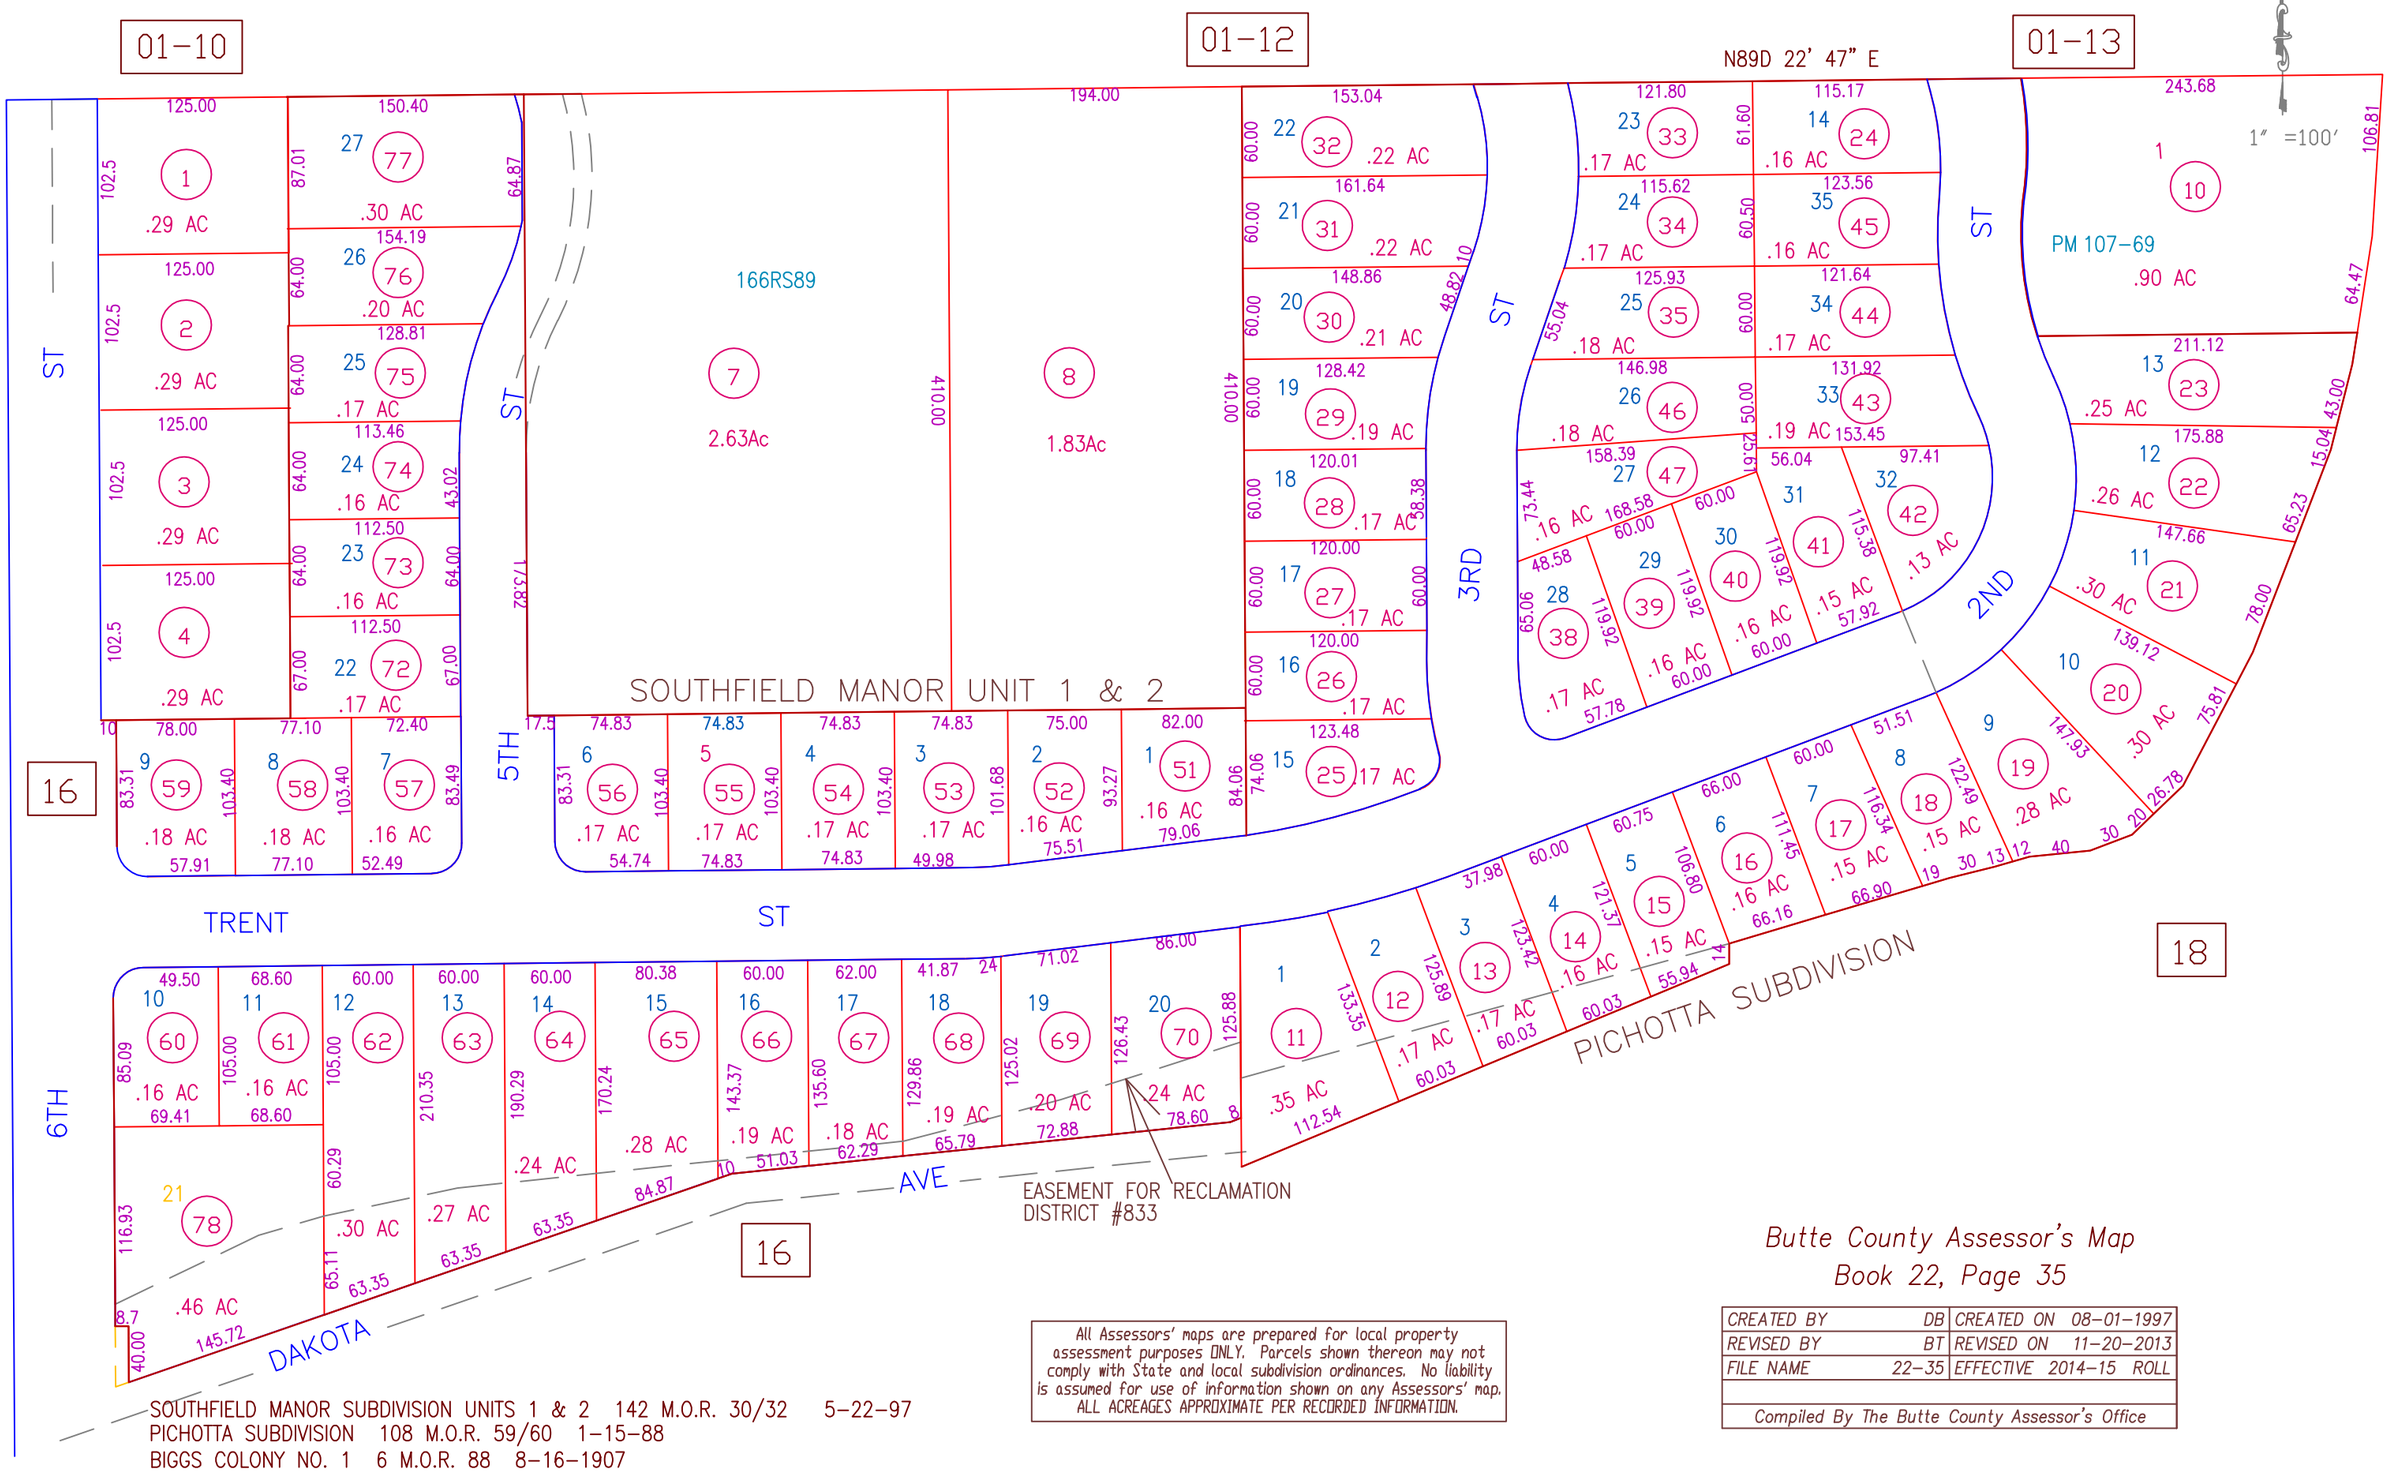


SOUTHFIELD MANOR SUBDIVISION UNITS 1 & 2 142 M.O.R. 30/32 5-22-97
PICHOTTA SUBDIVISION 108 M.O.R. 59/60 1-15-88
BIGGS COLONY NO. 1 6 M.O.R. 88 8-16-1907

All Assessors' maps are prepared for local property assessment purposes ONLY. Parcels shown thereon may not comply with State and local subdivision ordinances. No liability is assumed for use of information shown on any Assessors' map. ALL ACREAGES APPROXIMATE PER RECORDED INFORMATION.

Butte County Assessor's Map
Book 22, Page 35

| | | | |
|---|---|---|---|
| CREATED BY | DB | CREATED ON | 08-01-1997 |
| REVISED BY | BT | REVISED ON | 11-20-2013 |
| FILE NAME | 22-35 | EFFECTIVE | 2014-15 ROLL |

Compiled By The Butte County Assessor's Office