52-03

PTN. SEC. 15, T.22N., R.3E. M.D.B.&M.

1"=200'

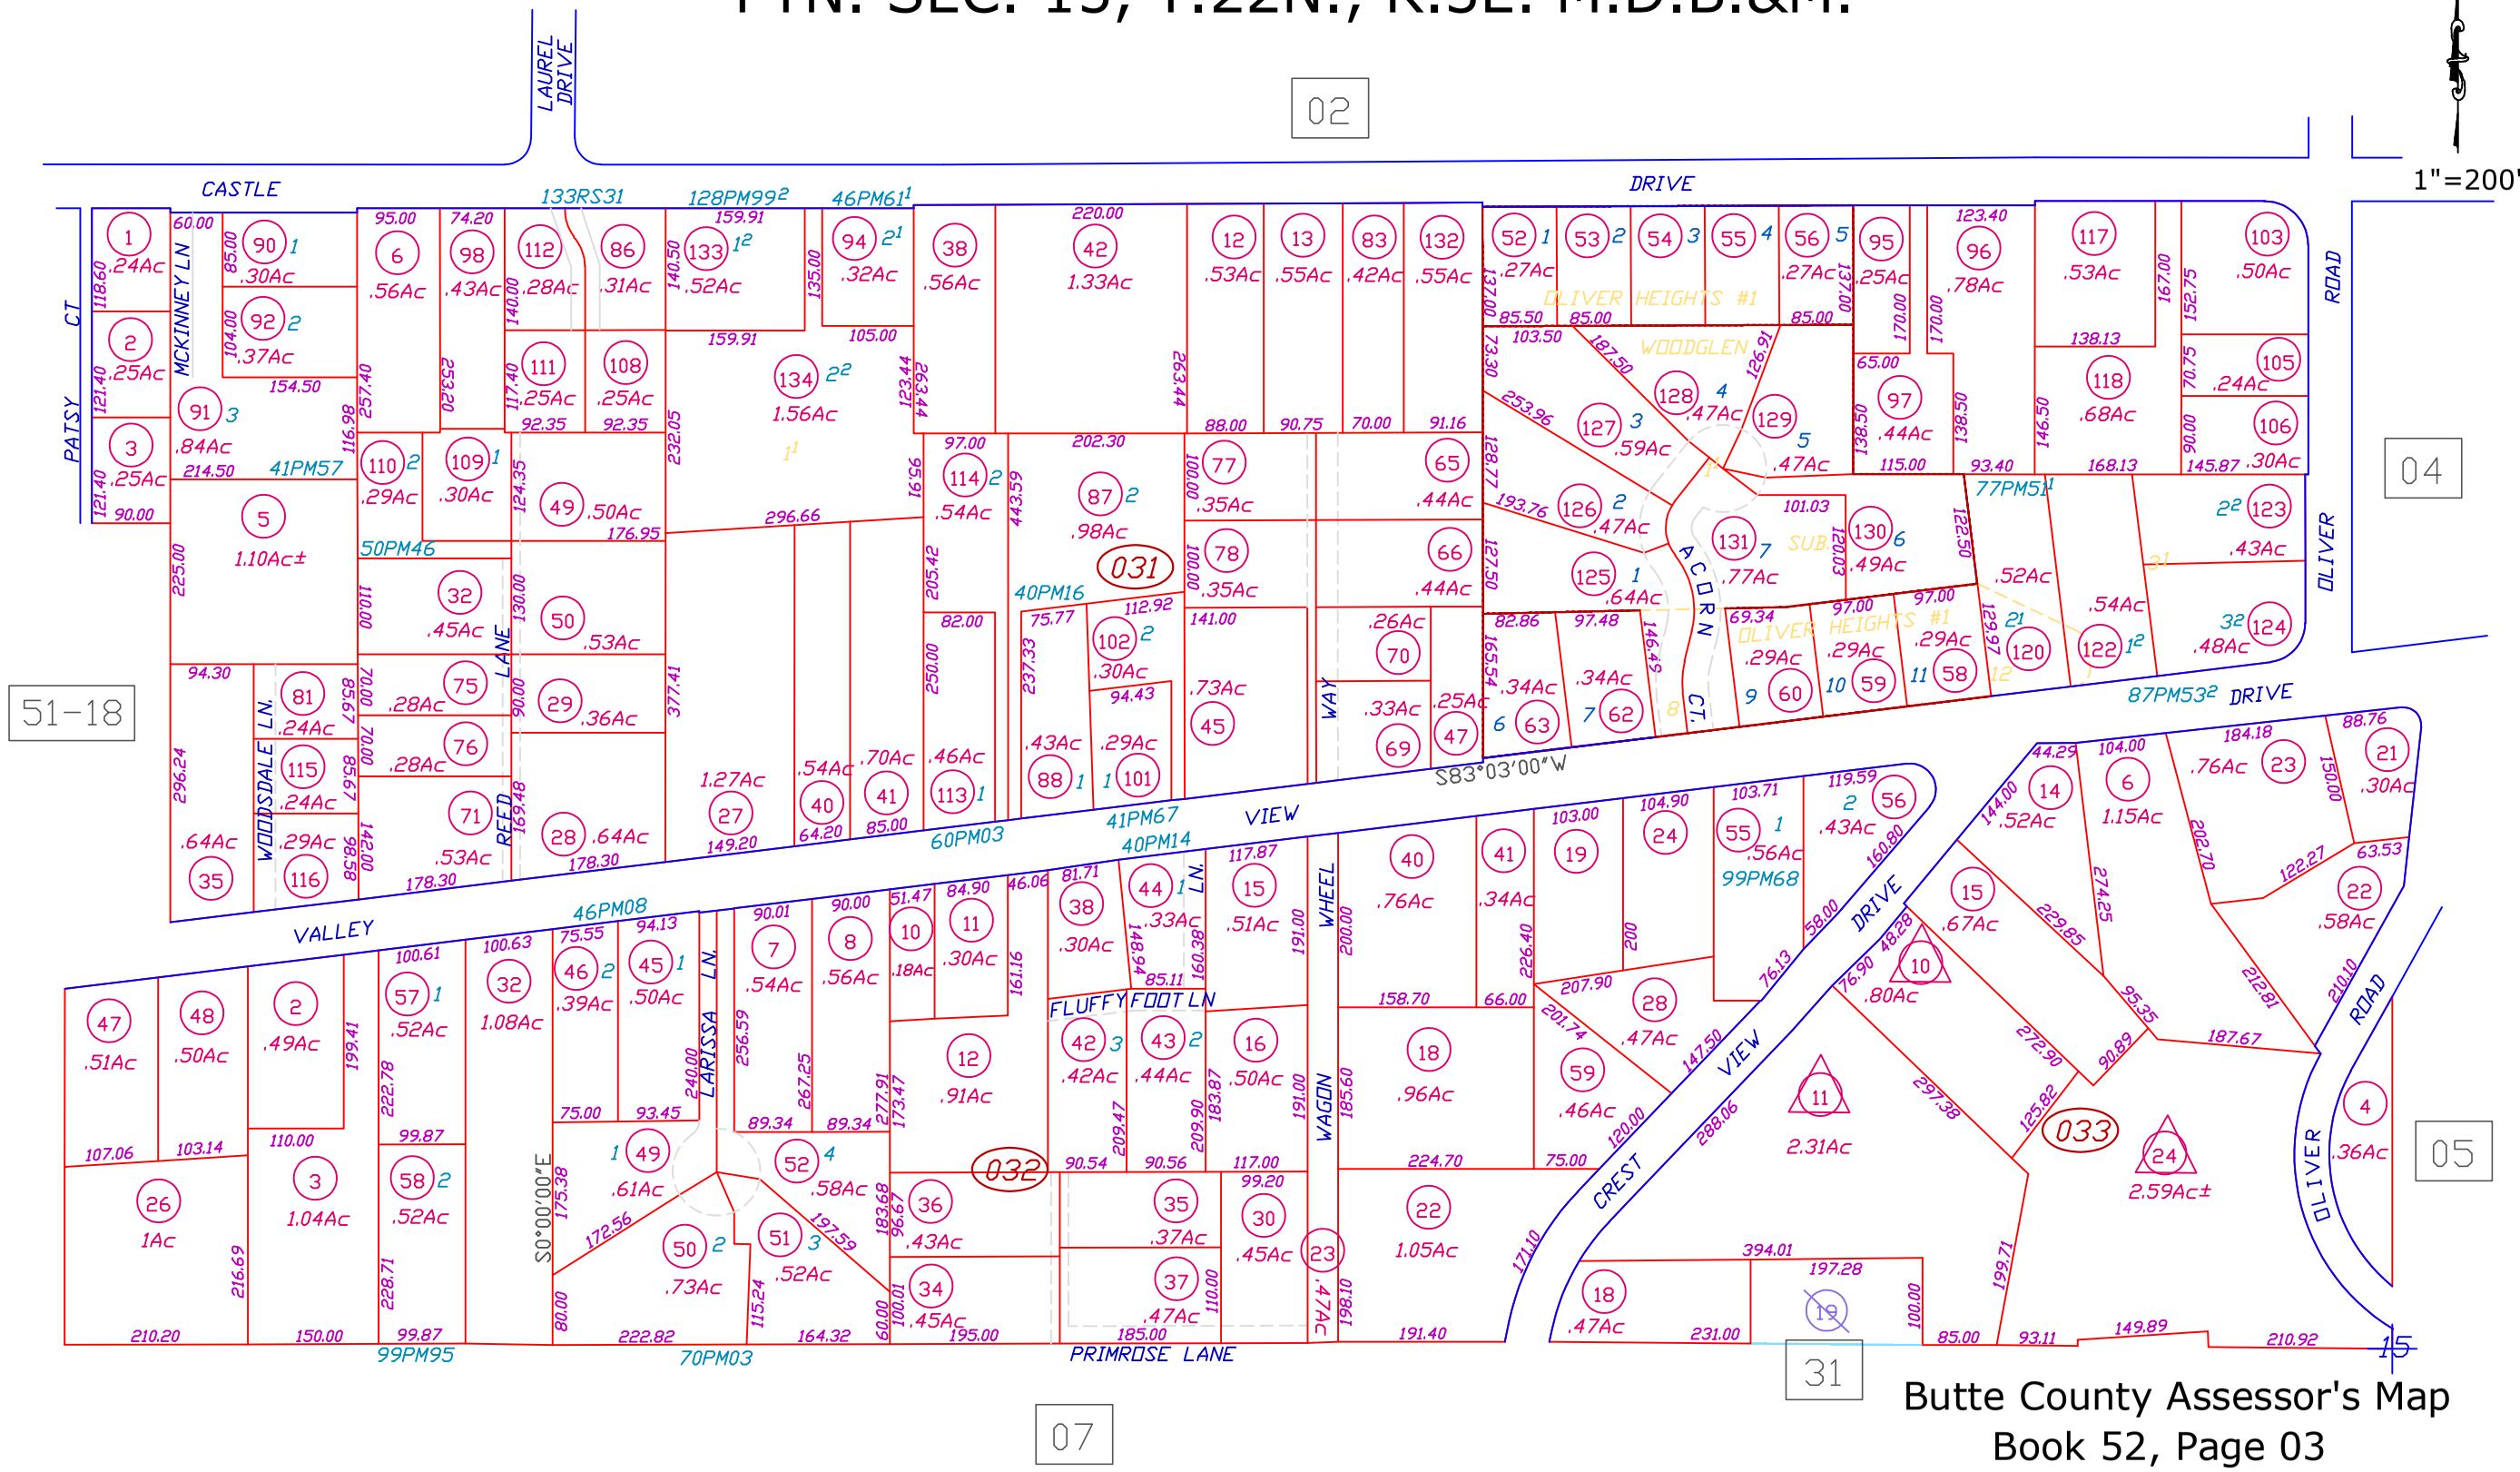

Butte County Assessor's Map
Book 52, Page 03

WOODGLEN SUBDIVISION, 100 M.O.R. 81/82, 12-20-1985
OLIVER HEIGHTS SUBDIVISION UNIT #1, 25 M.O.R. 4/5, 08-25-1960

All Assessor's maps are prepared for local property assessment purposes ONLY. Parcels shown thereon may not comply with State and local subdivision ordinances. No liability is assumed for use of information shown on any Assessor's map. ALL ACREAGES APPROXIMATE PER RECORDED INFORMATION.

Created by:	DB	Created on:	07-12-2011
Revised by:	AC	Revised on:	05-02-2024
		Effective roll:	2024-25