PTN. SEC. 15 T.22N. R.3E. M.D.B.&M.

52-04

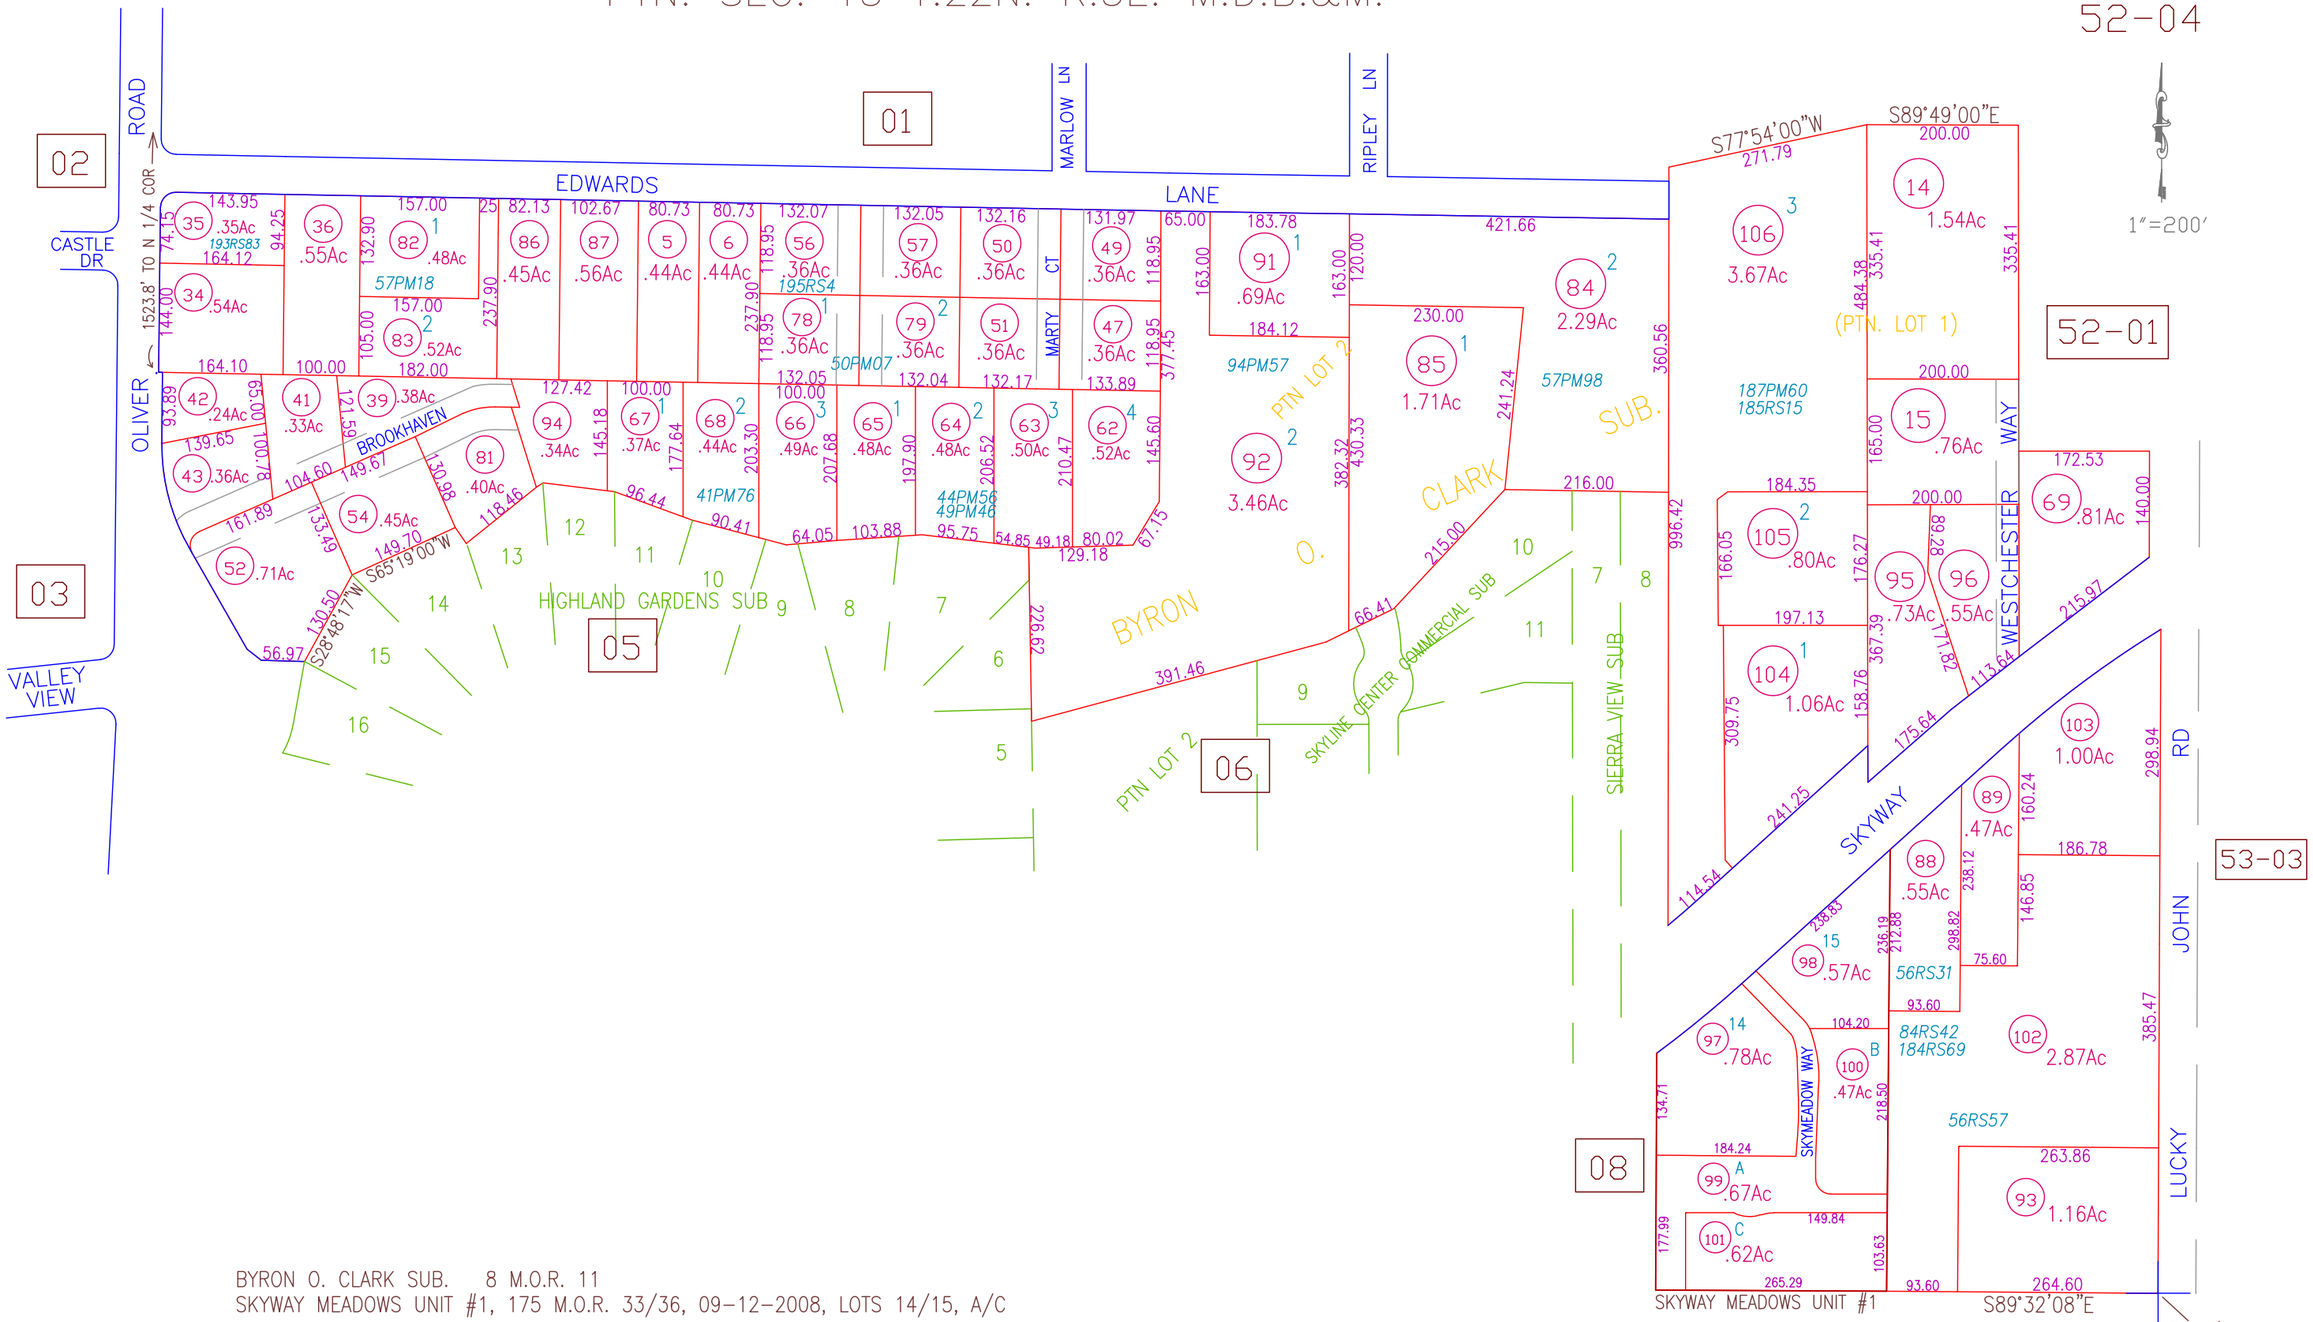

BYRON O. CLARK SUB. 8 M.O.R. 11
SKYWAY MEADOWS UNIT #1, 175 M.O.R. 33/36, 09-12-2008, LOTS 14/15, A/C

All Assessors' maps are prepared for local property assessment purposes ONLY. Parcels shown thereon may not comply with State and local subdivision ordinances. No liability is assumed for use of information shown on any Assessors' map. ALL ACREAGES APPROXIMATE PER RECORDED INFORMATION.

CREATED BY	SDT	CREATED ON	12-16-2006
REVISED BY	SL	REVISED ON	8-17-2020
PRIOR BK-PG		EFFECTIVE	2020-21 ROLL
Compiled By The Butte County Assessor's Office			

Butte County Assessor's Map
Book 52, Page 04