E. 1/2 FRACTIONAL SEC. 4, T.23 1/2N. R.2E. M.D.B.&M.

56–40

1"=200'

NOTE: Descriptions, parcel maps or records of survey create overlapping boundaries.

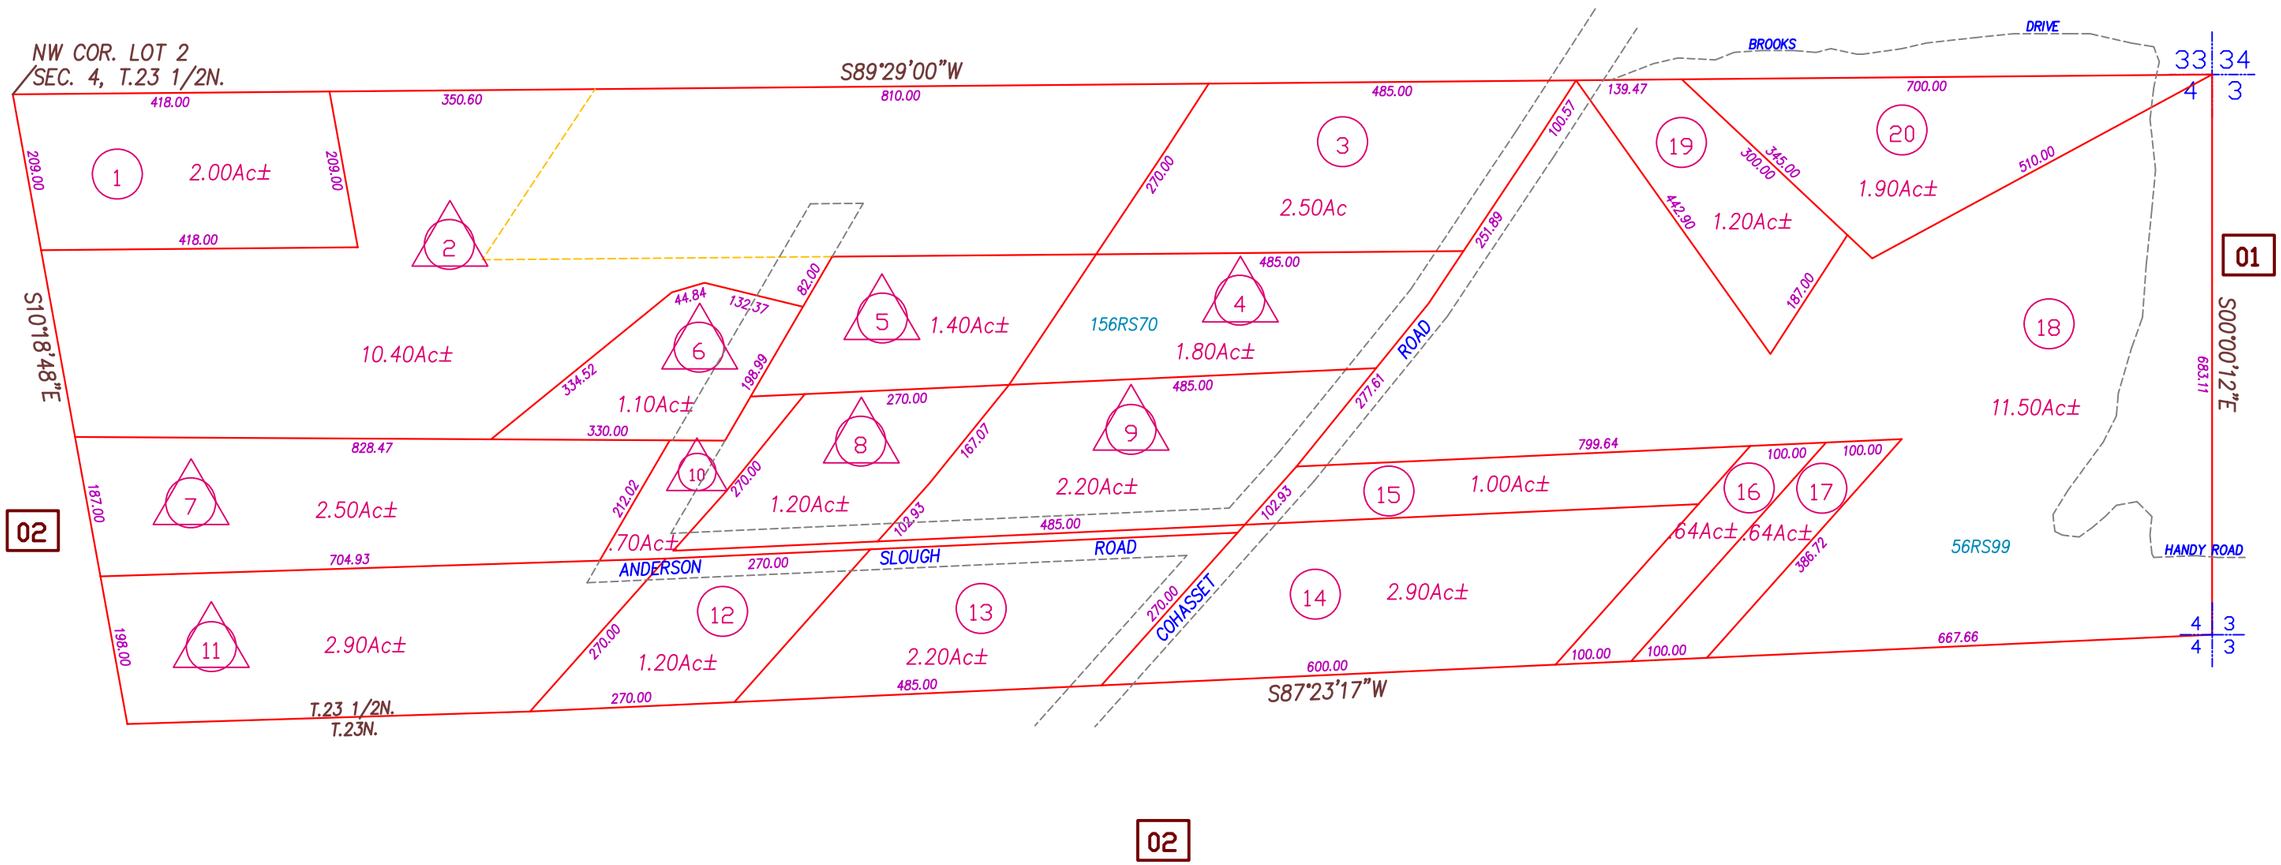

Butte County Assessor's Map
Book 56, Page 40

NOTE: ALL INFORMATION SHOWN ON ASSESSOR PARCEL MAPS ARE FOR ASSESSOR'S OFFICE USE AND DO NOT NECESSARILY CONSTITUTE LEGAL LOTS. NO LIABILITY IS ASSUMED FOR THE ACCURACY OF THE DATA SHOWN.

CREATED BY	DB	CREATED ON	7–7–2003
REVISED BY	SL	REVISED ON	5–2–2012
FILE NAME	56–40	EFFECTIVE	2012–13 ROLL
Previous Book 56, Portion Of Page 02			
Compiled By The Butte County Assessor's Office			