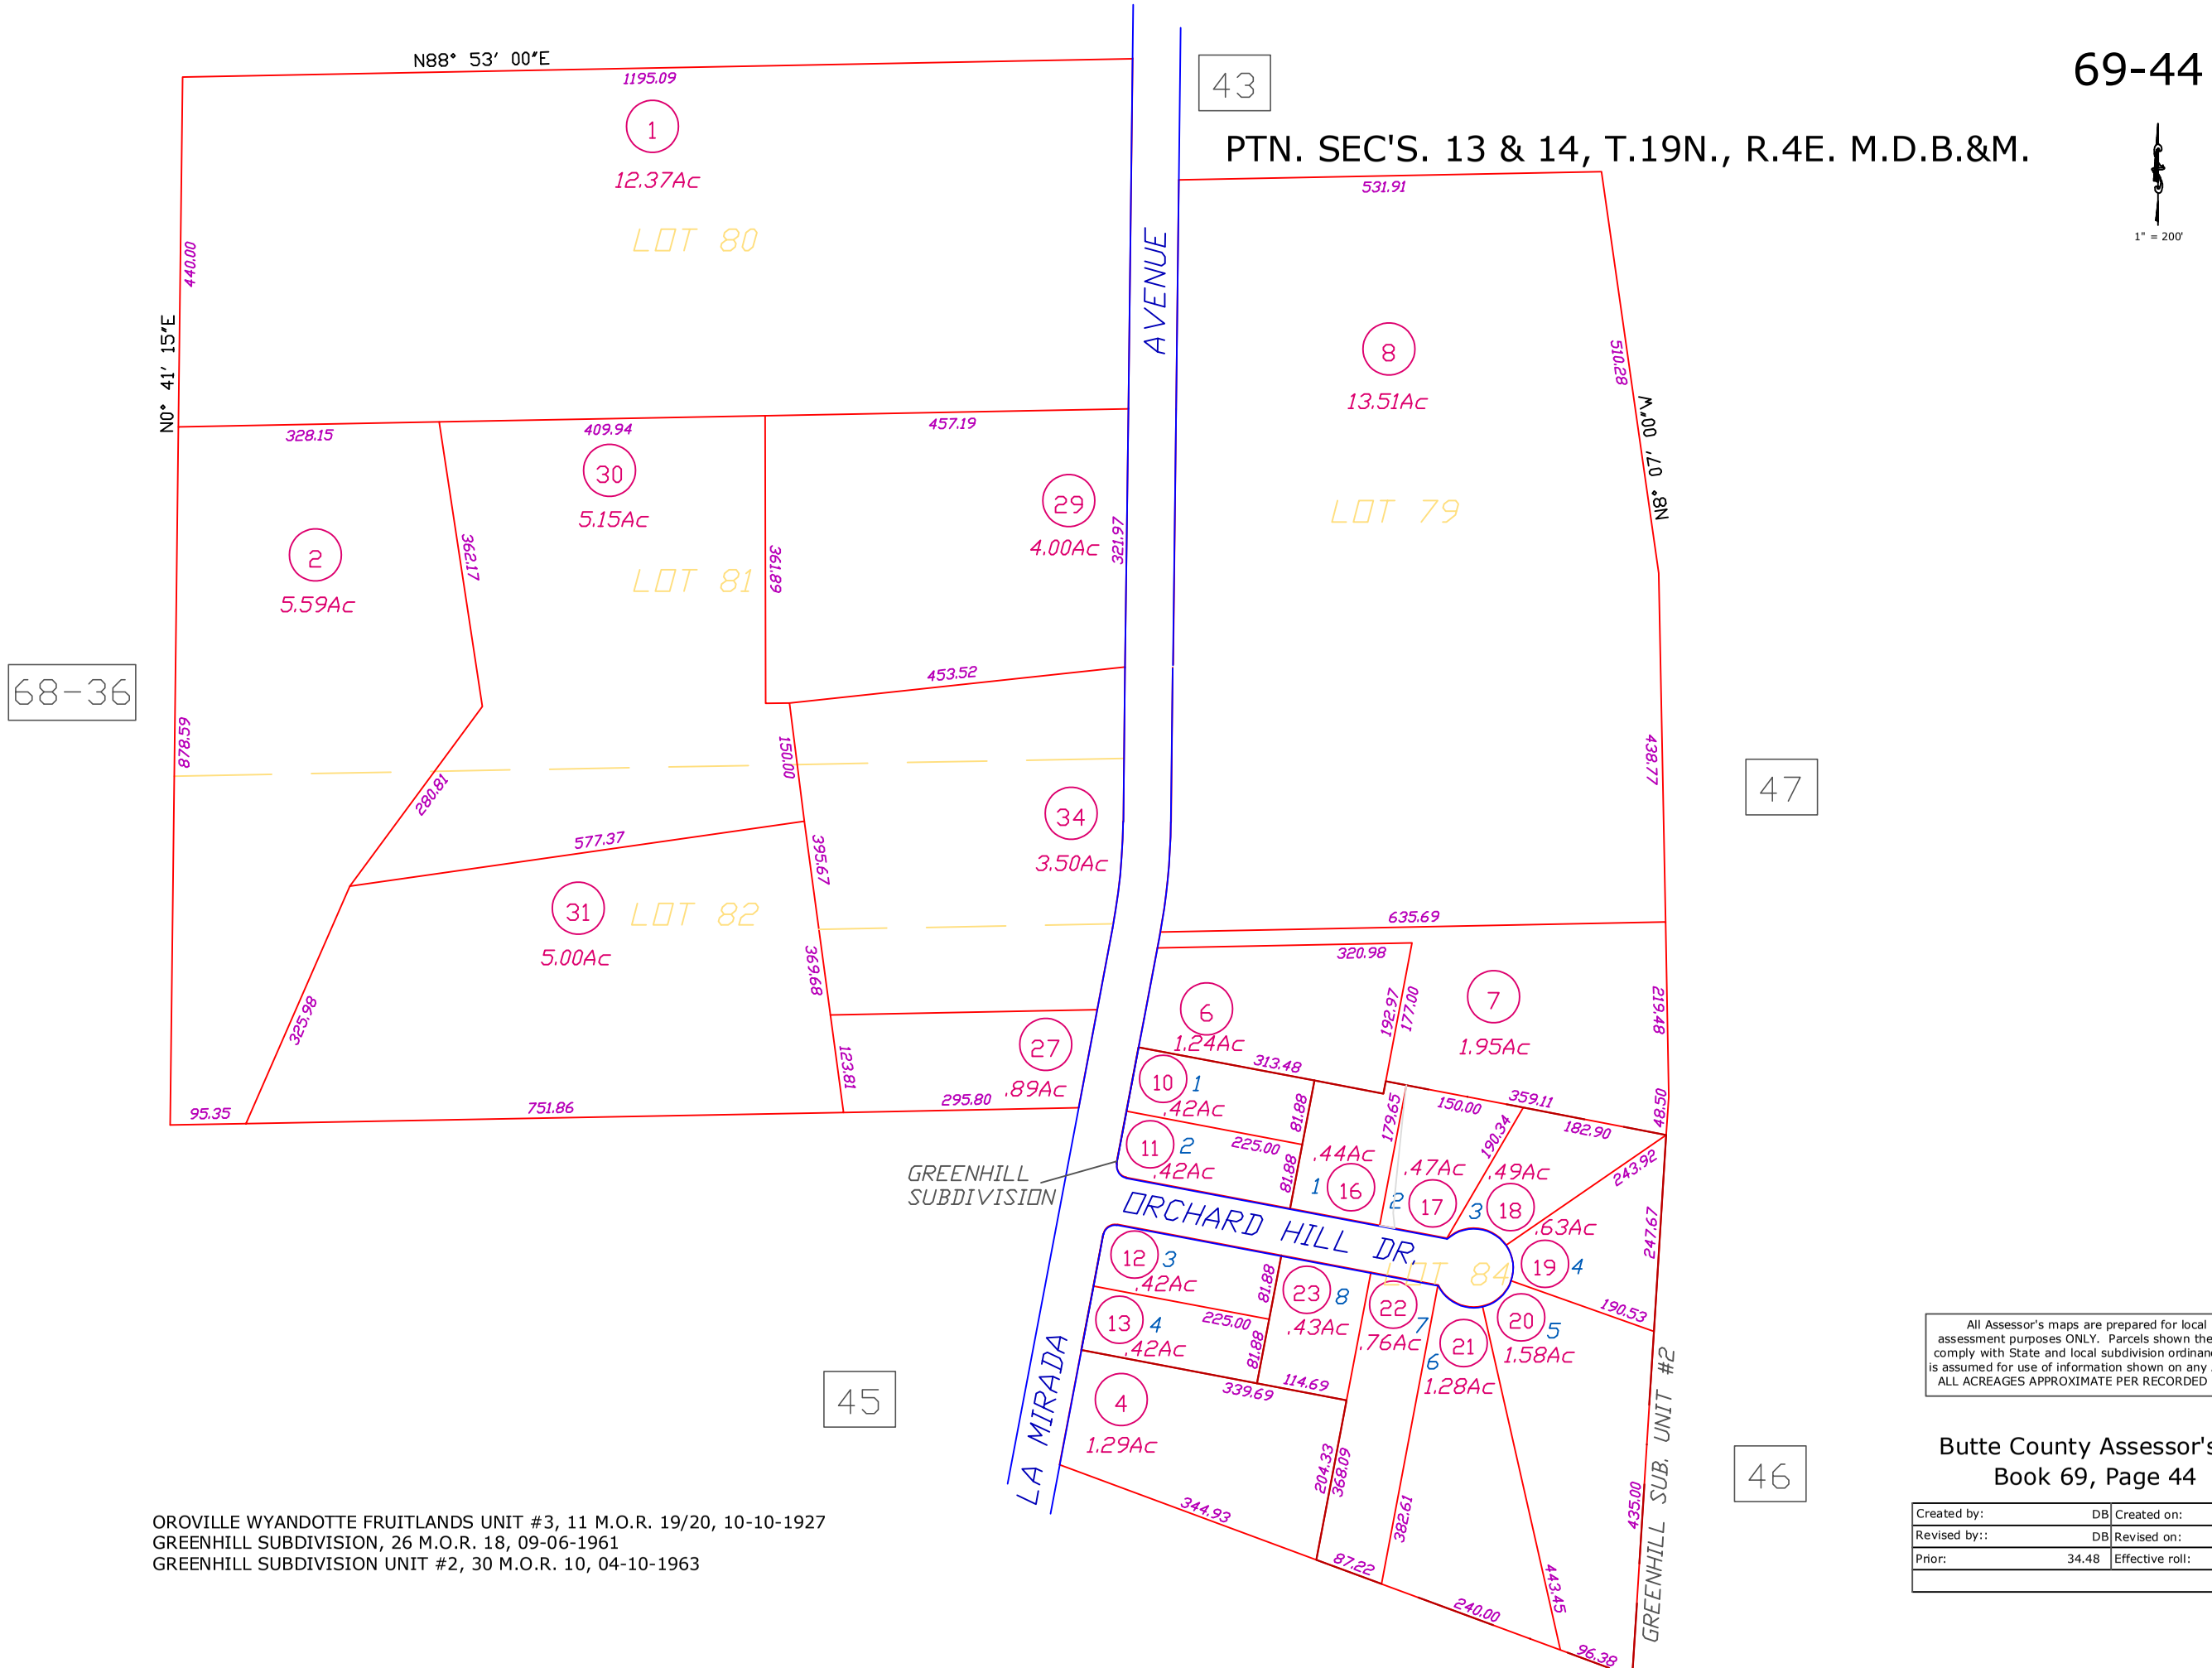


OROVILLE WYANDOTTE FRUITLANDS UNIT #3, 11 M.O.R. 19/20, 10-10-1927
GREENHILL SUBDIVISION, 26 M.O.R. 18, 09-06-1961
GREENHILL SUBDIVISION UNIT #2, 30 M.O.R. 10, 04-10-1963

All Assessor's maps are prepared for local property assessment purposes ONLY. Parcels shown thereon may not comply with State and local subdivision ordinances. No liability is assumed for use of information shown on any Assessor's map. ALL ACREAGES APPROXIMATE PER RECORDED INFORMATION.

Butte County Assessor's Map
Book 69, Page 44

| | | | |
|---|---|---|---|
| Created by: | DB | Created on: | 12-16-2009 |
| Revised by:: | DB | Revised on: | 12-16-2009 |
| Prior: | 34.48 | Effective roll: | 2010-11 |