


T.3N., R.9E SEC. 13 POR. SECS. 14,23,24
T.3N., R.10E. SECS. 18,19

TAX AREA CODE 51-024, 51-118

1.	S 83d17'00" W	249.38
2.	S 13d25'00" W	728.59
3.	S 83d17'00" W	249.38
4.	N 10d46'00" W	250.39
5.	N 34d11'00" W	253.61
6.	N 08d46'13" W	134.88
7.	N 45d44'31" W	159.47
8.	N 41d37'27" W	131.39
9.	N 49d15'44" W	241.17
10.	S 37d29'37" W	428.12
11.	S 24d31'20" W	146.71
12.	S 04d20'24" W	27.12
13.	N 81d42'30" E	261.32
14.	N 00d06'36" E	512.30
15.	N 06d52'35" W	327.54
16.	S 64d85'7" W	104.81
17.	S 64d08'57" W	463.65

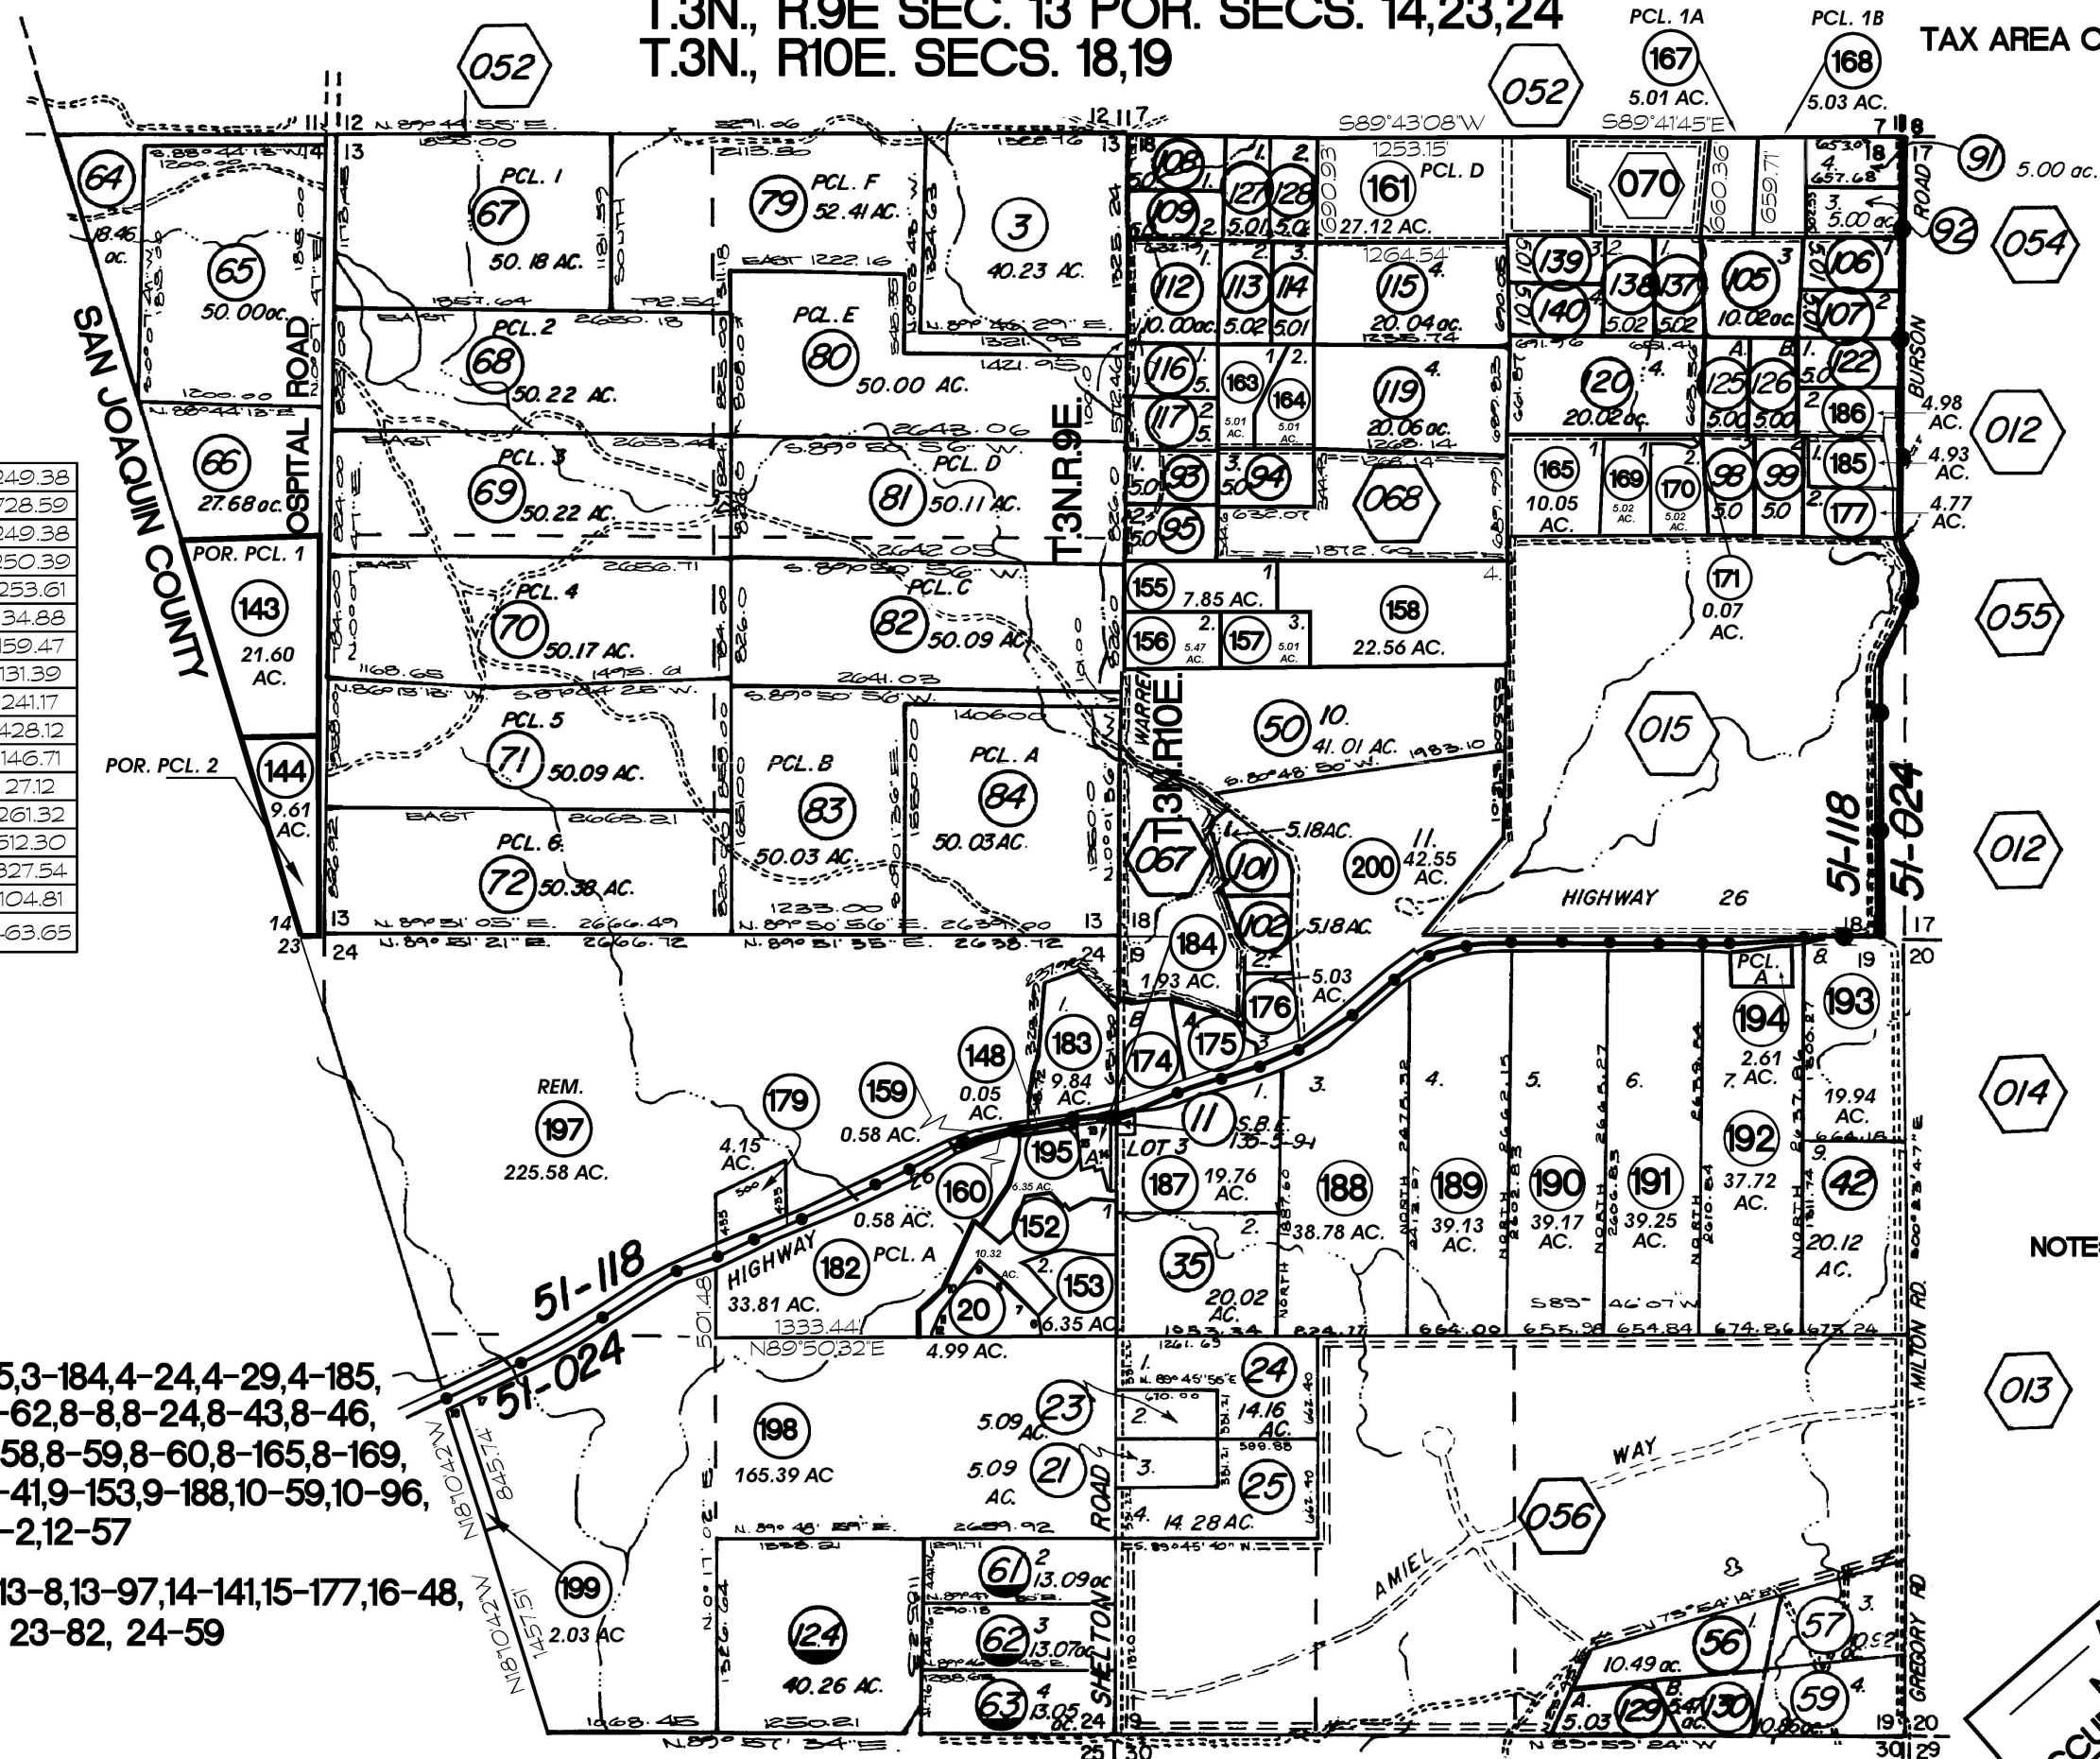

P.M. 1-90,1-186,3-15,3-184,4-24,4-29,4-185,
6-36,6-53,6-79,7-62,8-8,8-24,8-43,8-46,
8-74,8-49,8-57,8-58,8-59,8-60,8-165,8-169,
8-180,8-181,9-37,9-41,9-153,9-188,10-59,10-96,
11-31,11-57,11-185,12-2,12-57

R.O.S. 7-194,9-20,13-8,13-97,14-141,15-177,16-48,
16-114,18-83,21-118, 23-82, 24-59

NOTE: S.B.E. 135-5-9-1 AS TO
PCL. 50-016-11

ASSESSMENT PURPOSES ONLY
NO LIABILITY IS ASSUMED FOR THE
ACCURACY OF THE DATA DELINEATED HEREON

CALAVERAS COUNTY
ASSESSOR'S MAPS
BOOK 50 PAGE 016