RIVIERA WEST
UNIT NO. 1

T.R.A. 45-020
56-019

BOOK 9 PAGE 002
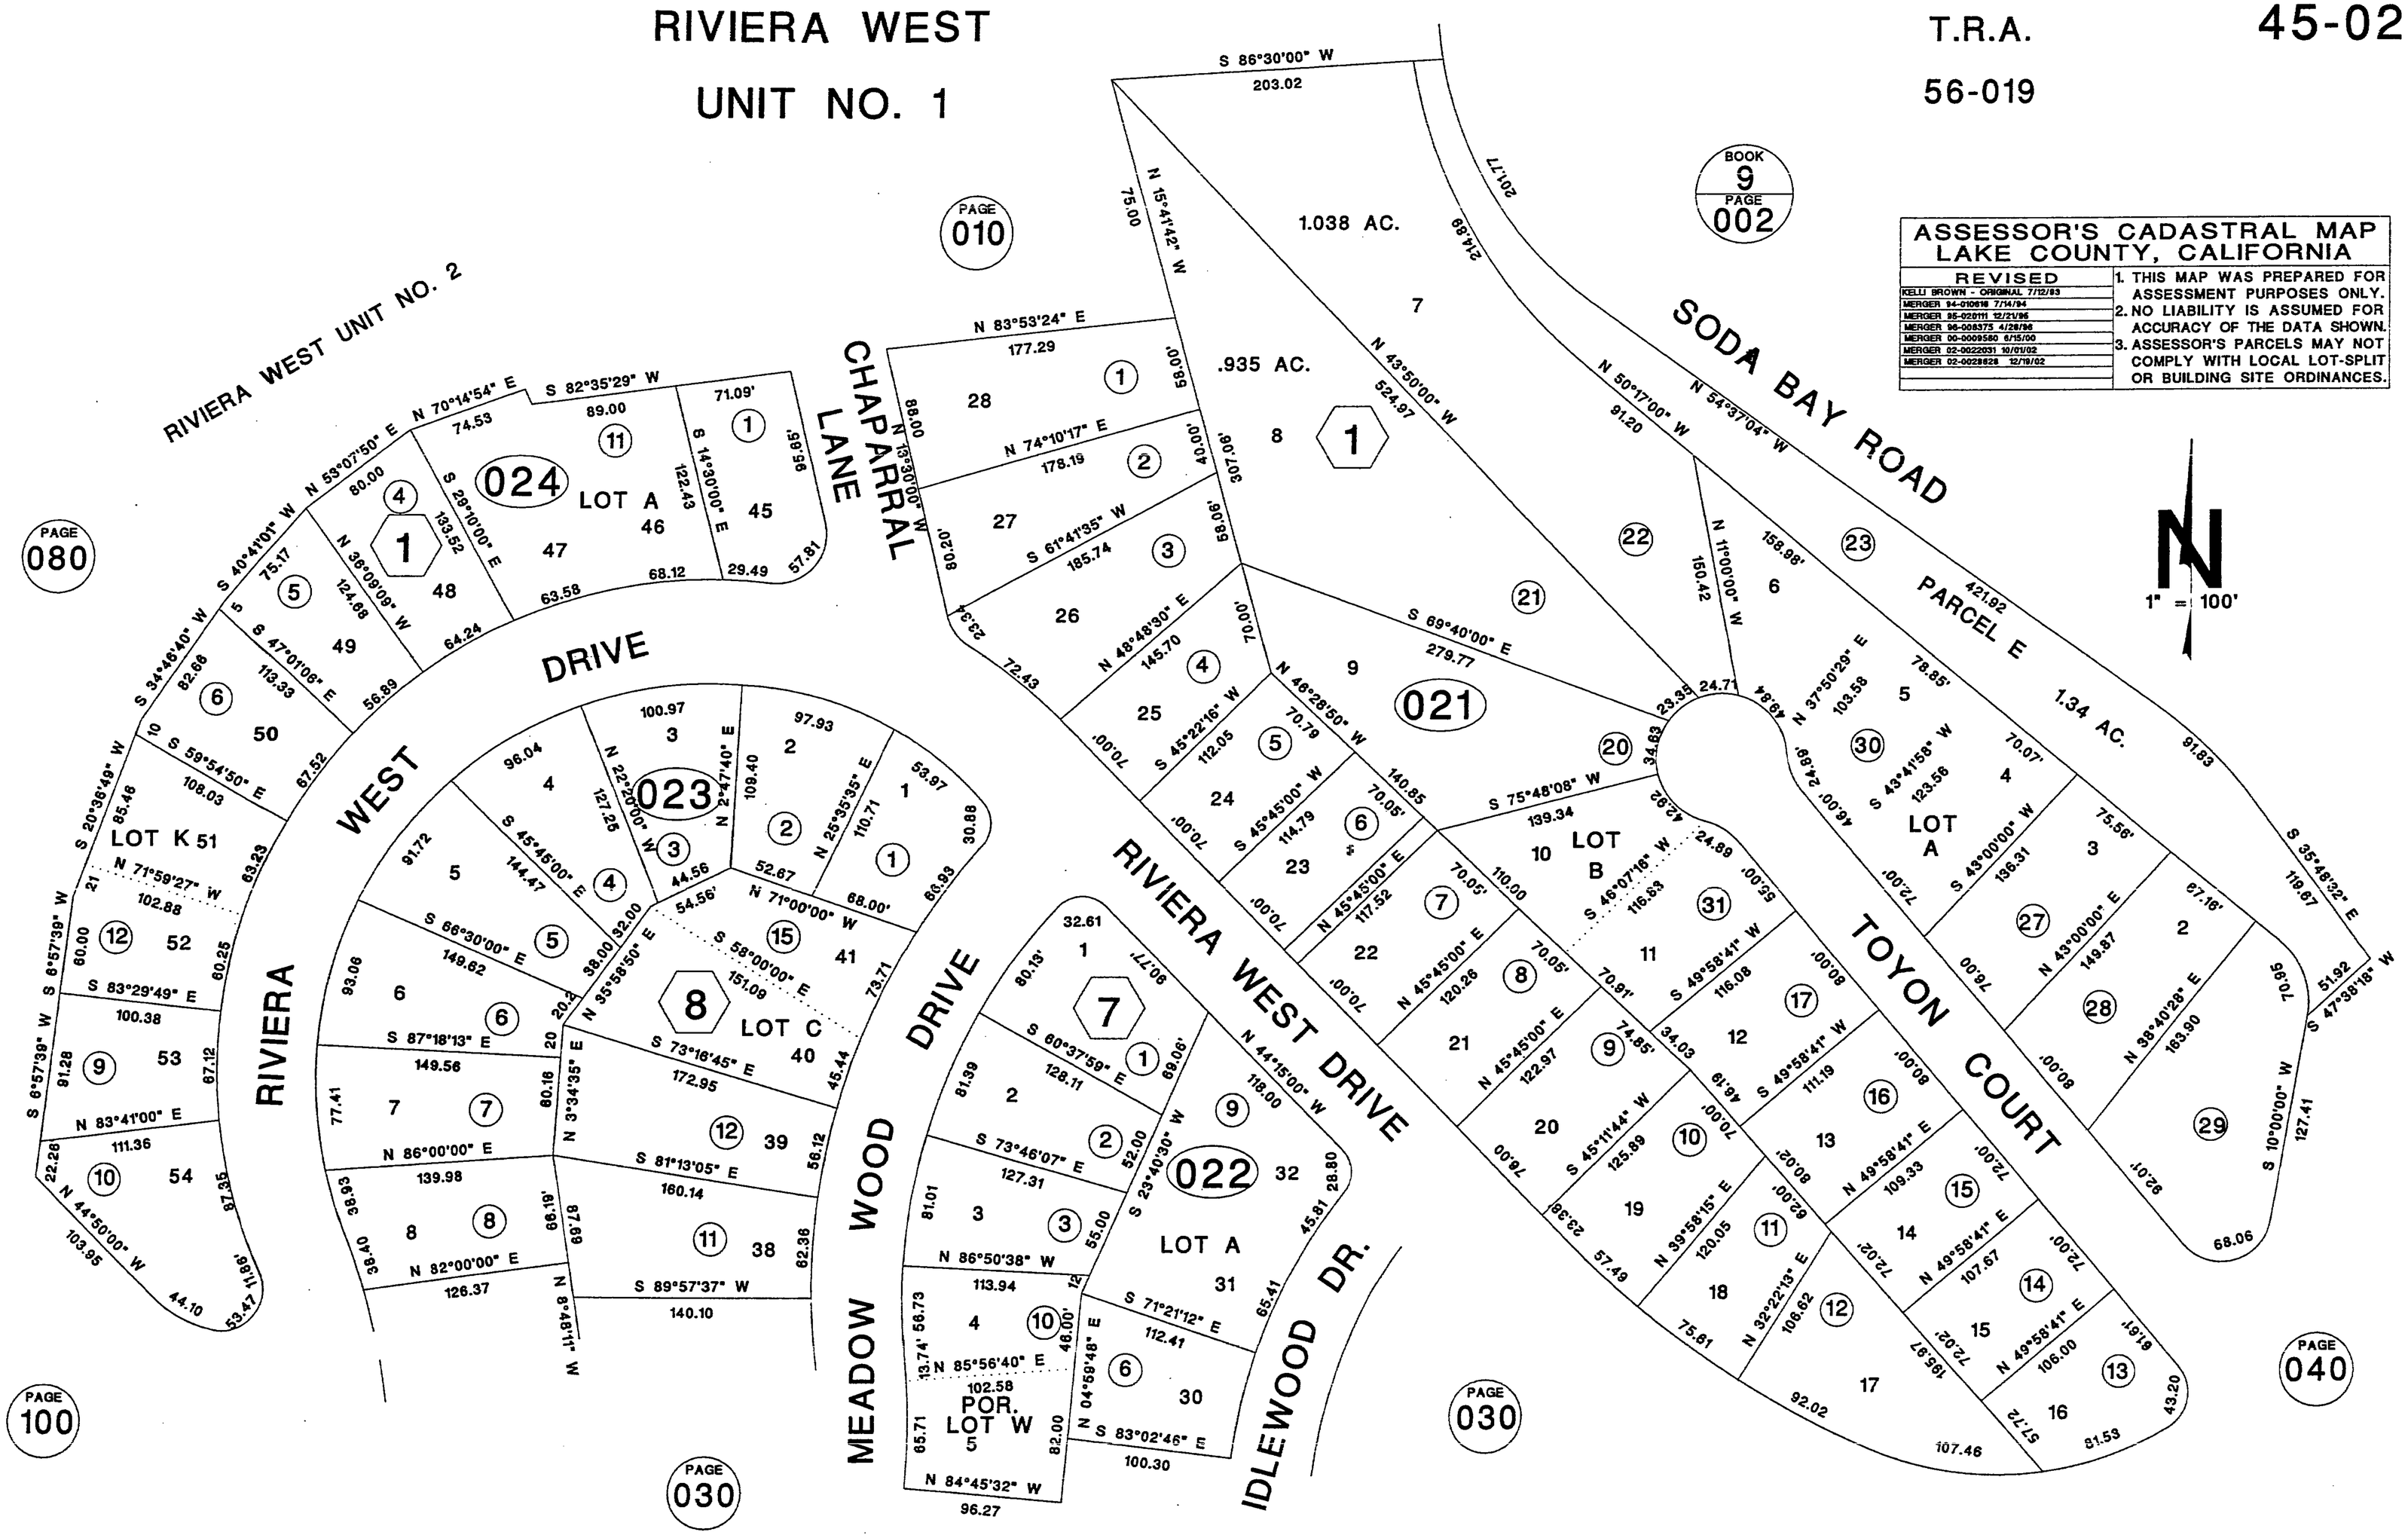
ASSESSOR'S CADASTRAL MAP LAKE COUNTY, CALIFORNIA	
REVISED	1. THIS MAP WAS PREPARED FOR ASSESSMENT PURPOSES ONLY.
KELLI BROWN - ORIGINAL 7/12/83	2. NO LIABILITY IS ASSUMED FOR ACCURACY OF THE DATA SHOWN.
MERGER 94-010618 7/14/94	3. ASSESSOR'S PARCELS MAY NOT COMPLY WITH LOCAL LOT-SPLIT OR BUILDING SITE ORDINANCES.
MERGER 95-020111 12/21/95	
MERGER 96-008375 4/26/96	
MERGER 00-0009580 6/15/00	
MERGER 02-0022031 10/01/02	
MERGER 02-0028824 12/19/02