POR. SEC.19 T.3N., R.3W., M.D.B.& M.

Tax Area Code 7000

61-05

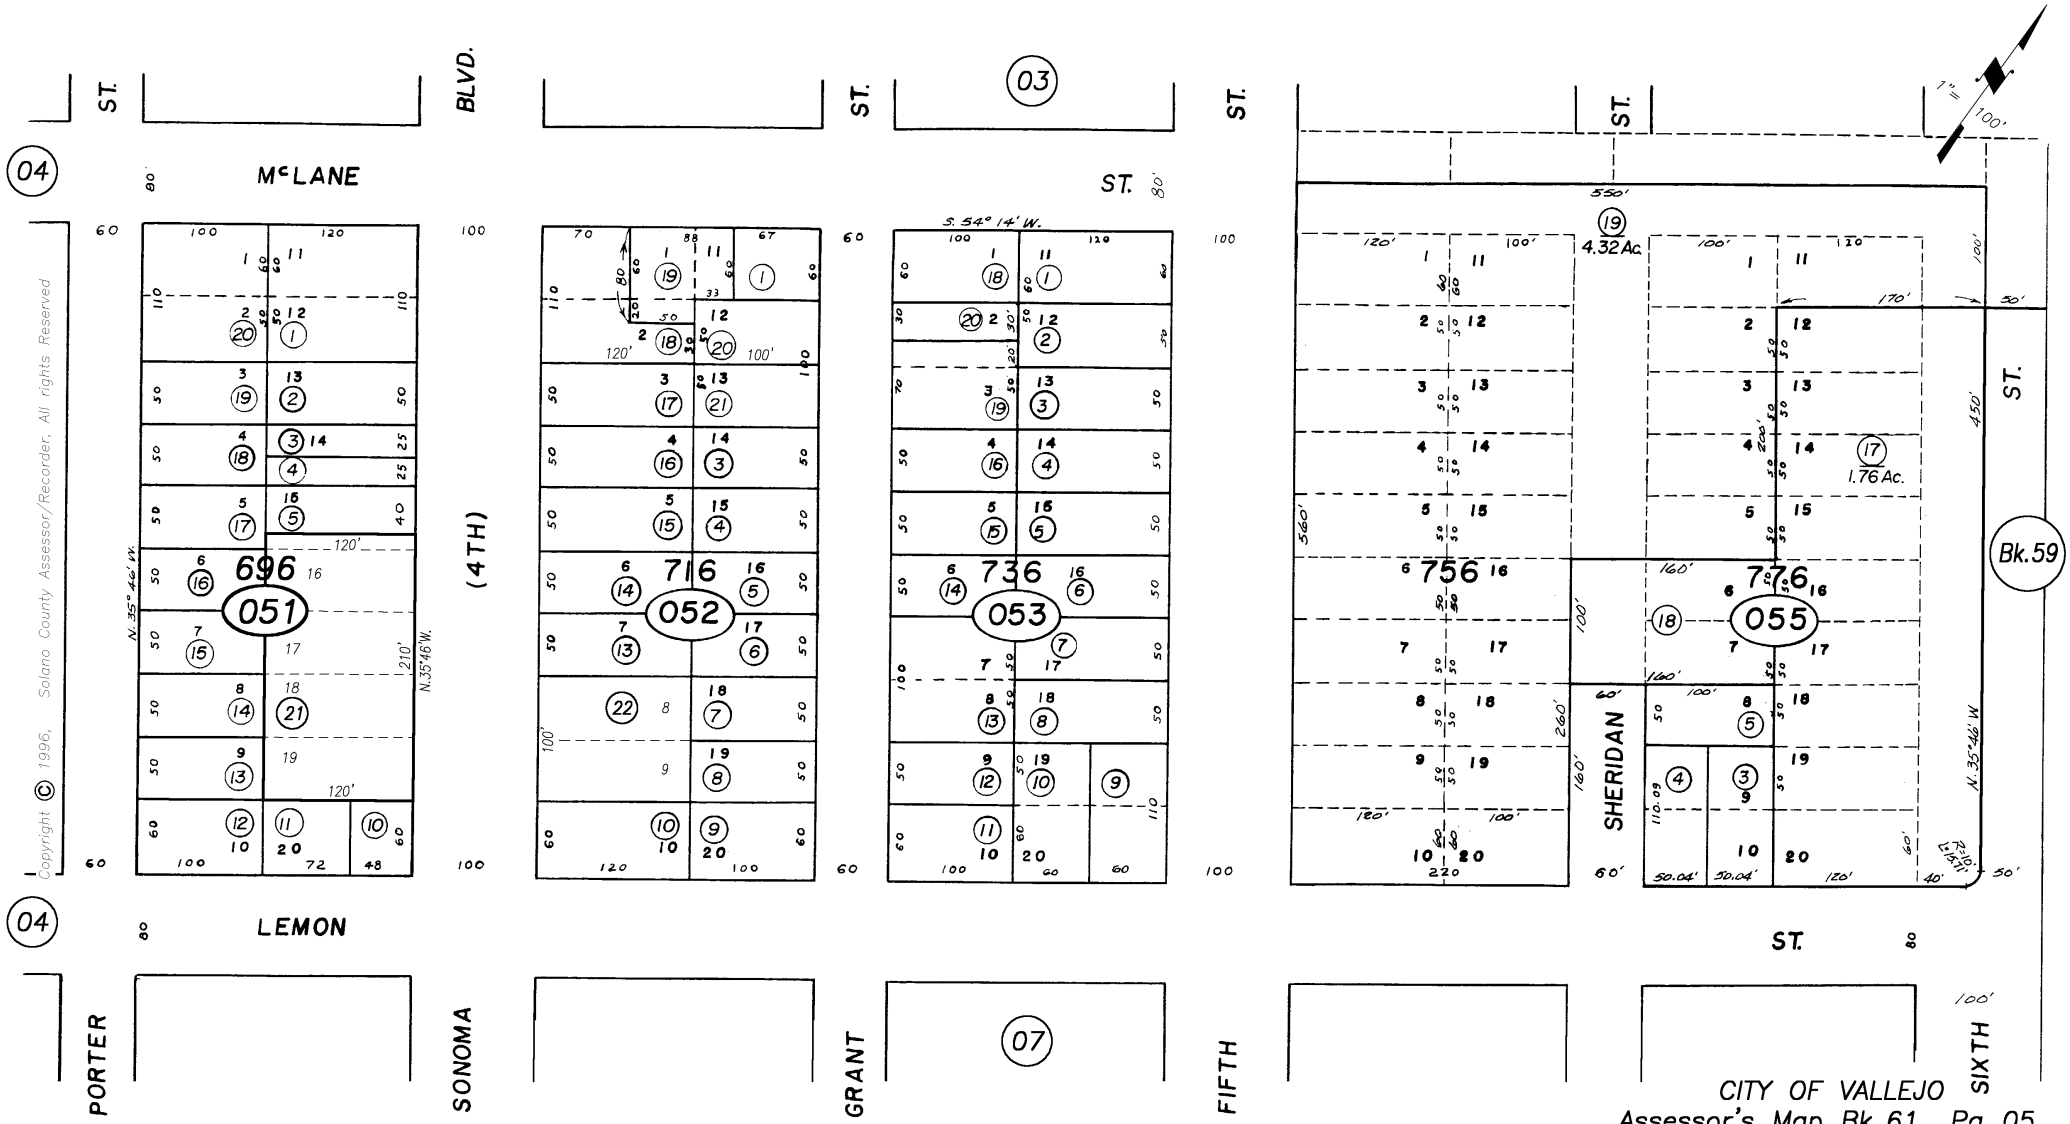

Copyright © 1996, Solano County Assessor/Recorder, All rights Reserved

Vallejo, City of , R.M. Bk. 1 Pg. 122 & 123

Assessor's Block Numbers Shown in Ellipses, Assessor's Parcel Numbers Shown in Circles

REVISION	DATE	BY
051-21 (Lla)	7-29-09	Cr
052-22 (Dd)	8-22-06	Cr
055-18&19	10-1-92	SS

NOTE: This map is for assessment purposes only. It is not intended to define legal boundary rights or imply compliance with land division laws.

CITY OF VALLEJO

Assessor's Map Bk. 61 Pg. 05

County of Solano, Calif.

10-11