


POR. SW 1/4 SECTION 26 T.2S. R.9E. M.D.B. & M.

006 027 075 - 046

RIVER HEIGHTS NO.09 LTS.36-44 (35M96)
 RIVER HEIGHTS NO.10 LTS.45-59 (35M97)
 RIVER HEIGHTS NO.11 LTS.34-41 (36M26)
 RIVER HEIGHTS NO.12 LTS.60-65 (36M41)
 RIVER HEIGHTS NO.12A LTS.66-68 (36M48)
 RIVER HEIGHTS NO.12B LTS.69-72 (36M64)

THIS MAP FOR
 ASSESSMENT PURPOSES ONLY

1" = 100'

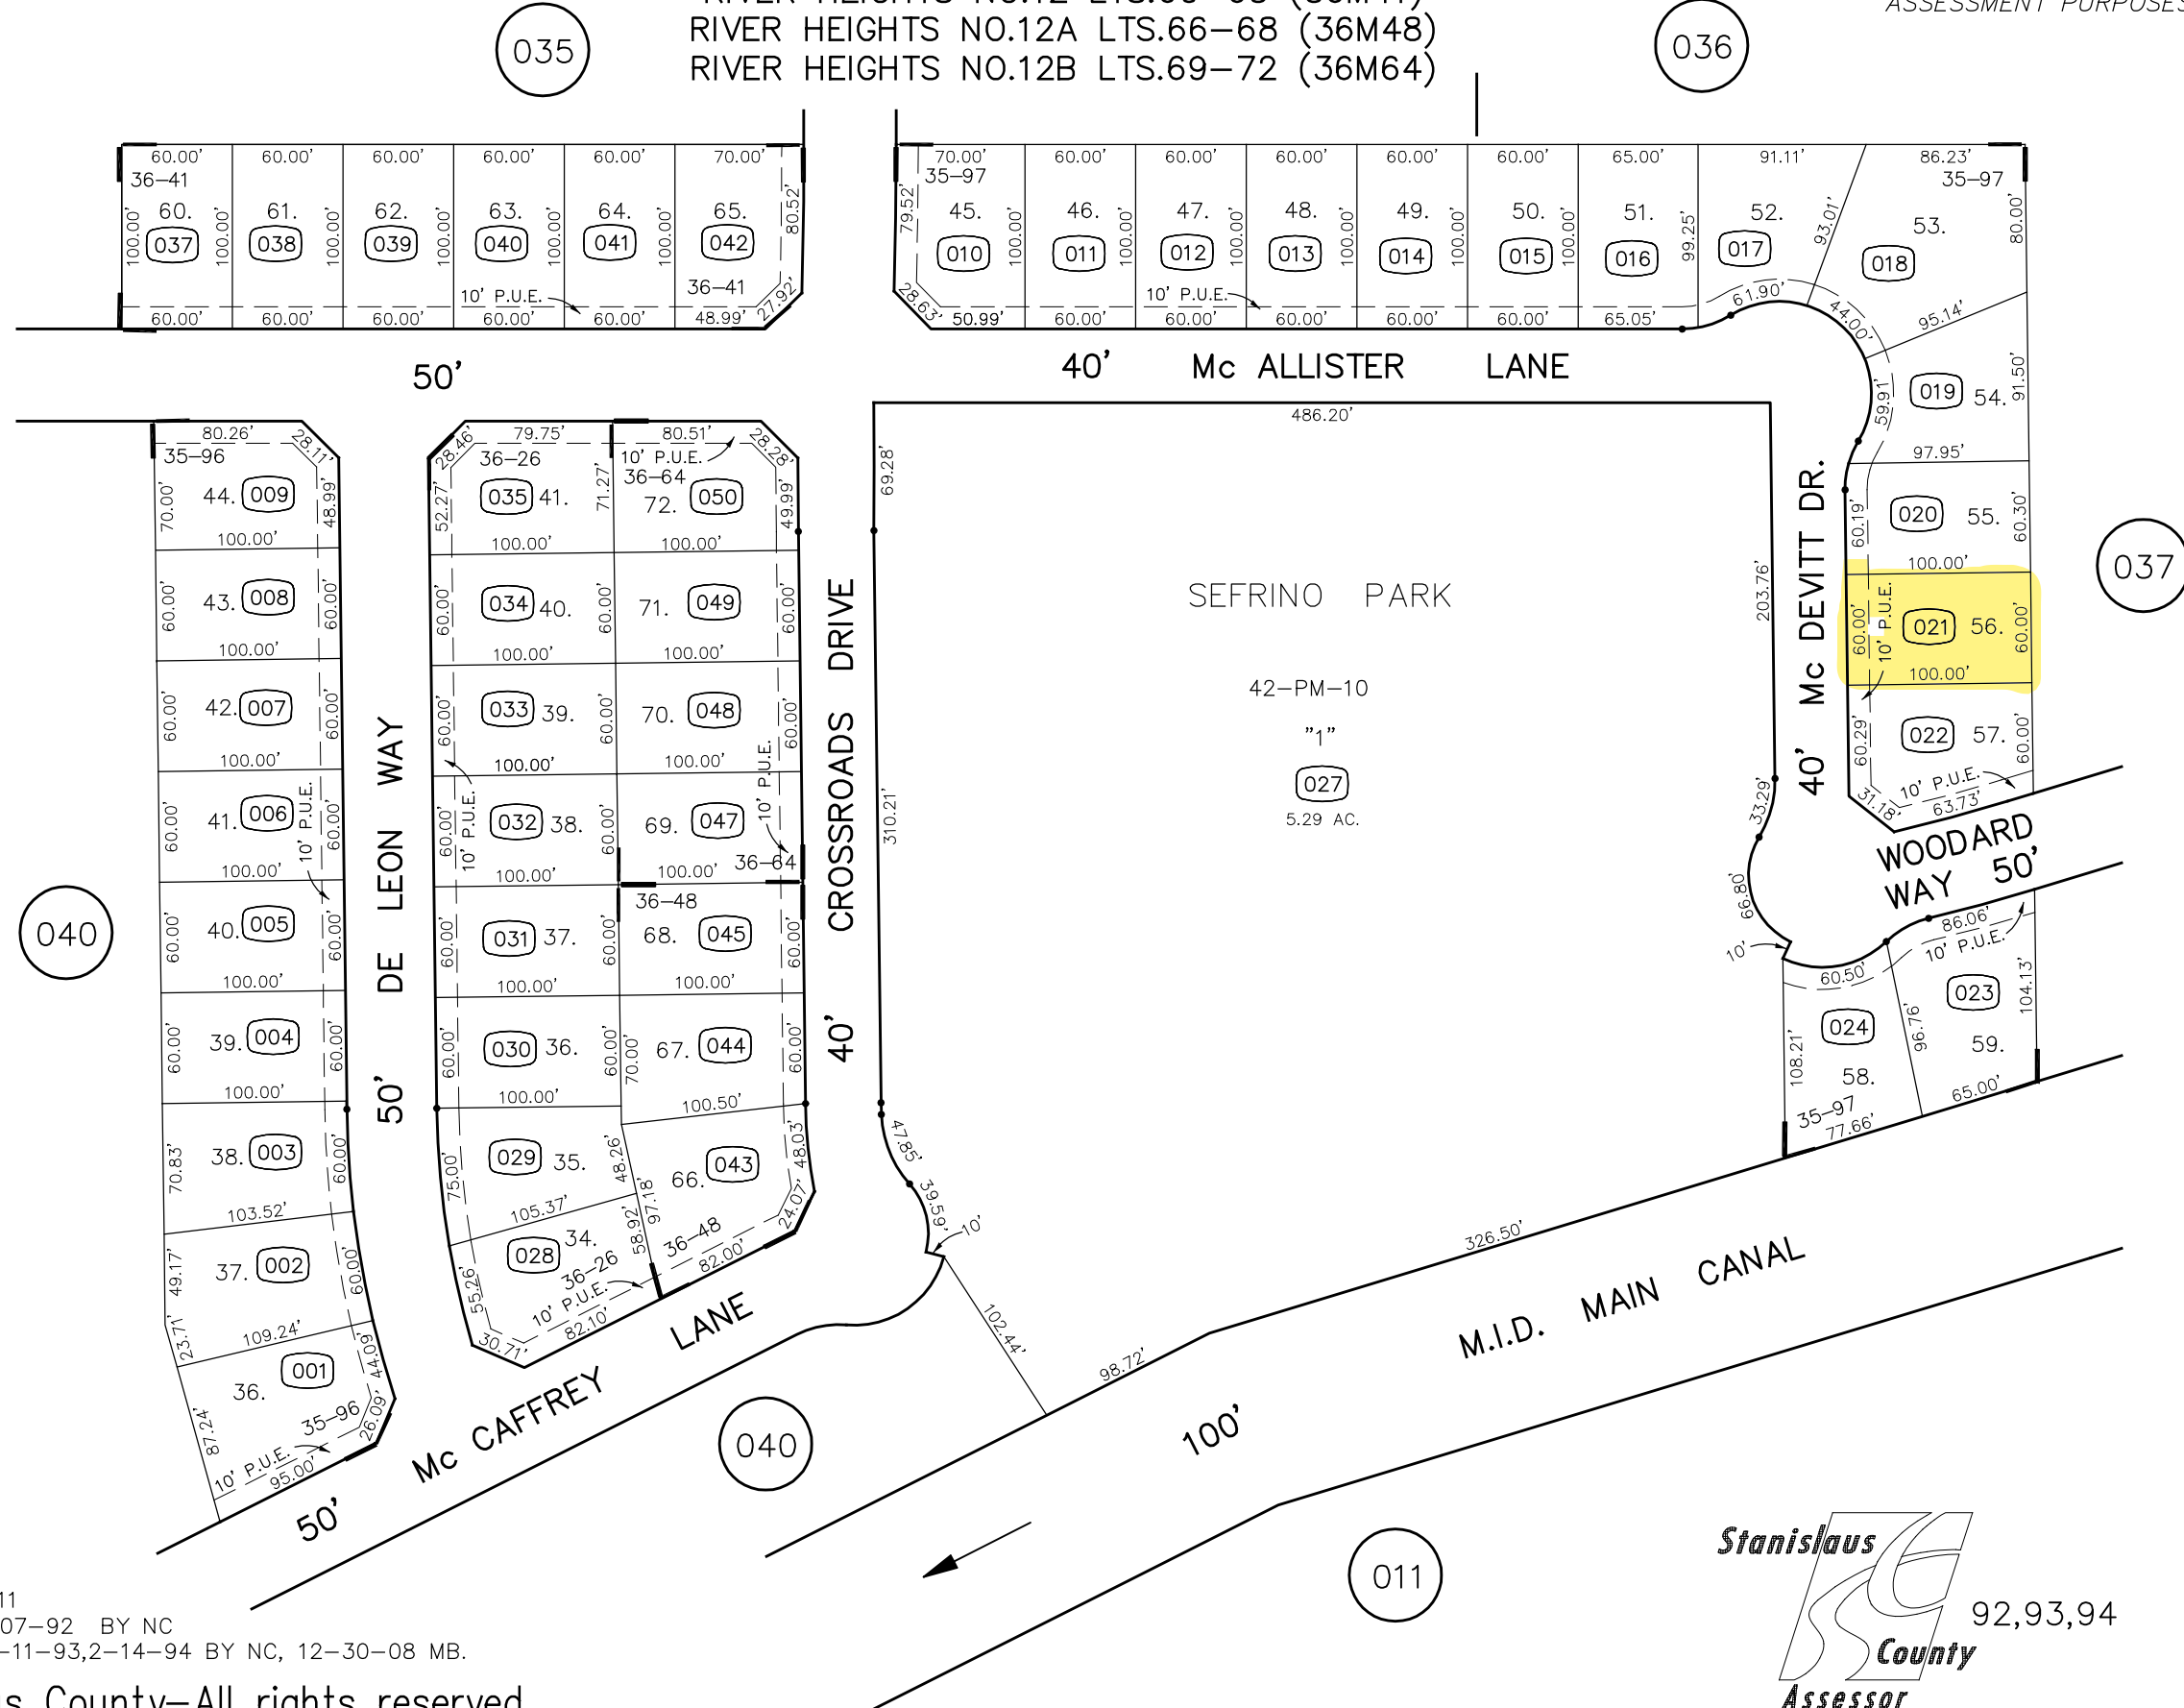

FROM 75-11
 DRAWN 3-07-92 BY NC
 REVISED 8-11-93, 2-14-94 BY NC, 12-30-08 MB.