002-073-08
290 S. Mountain St.

02-07

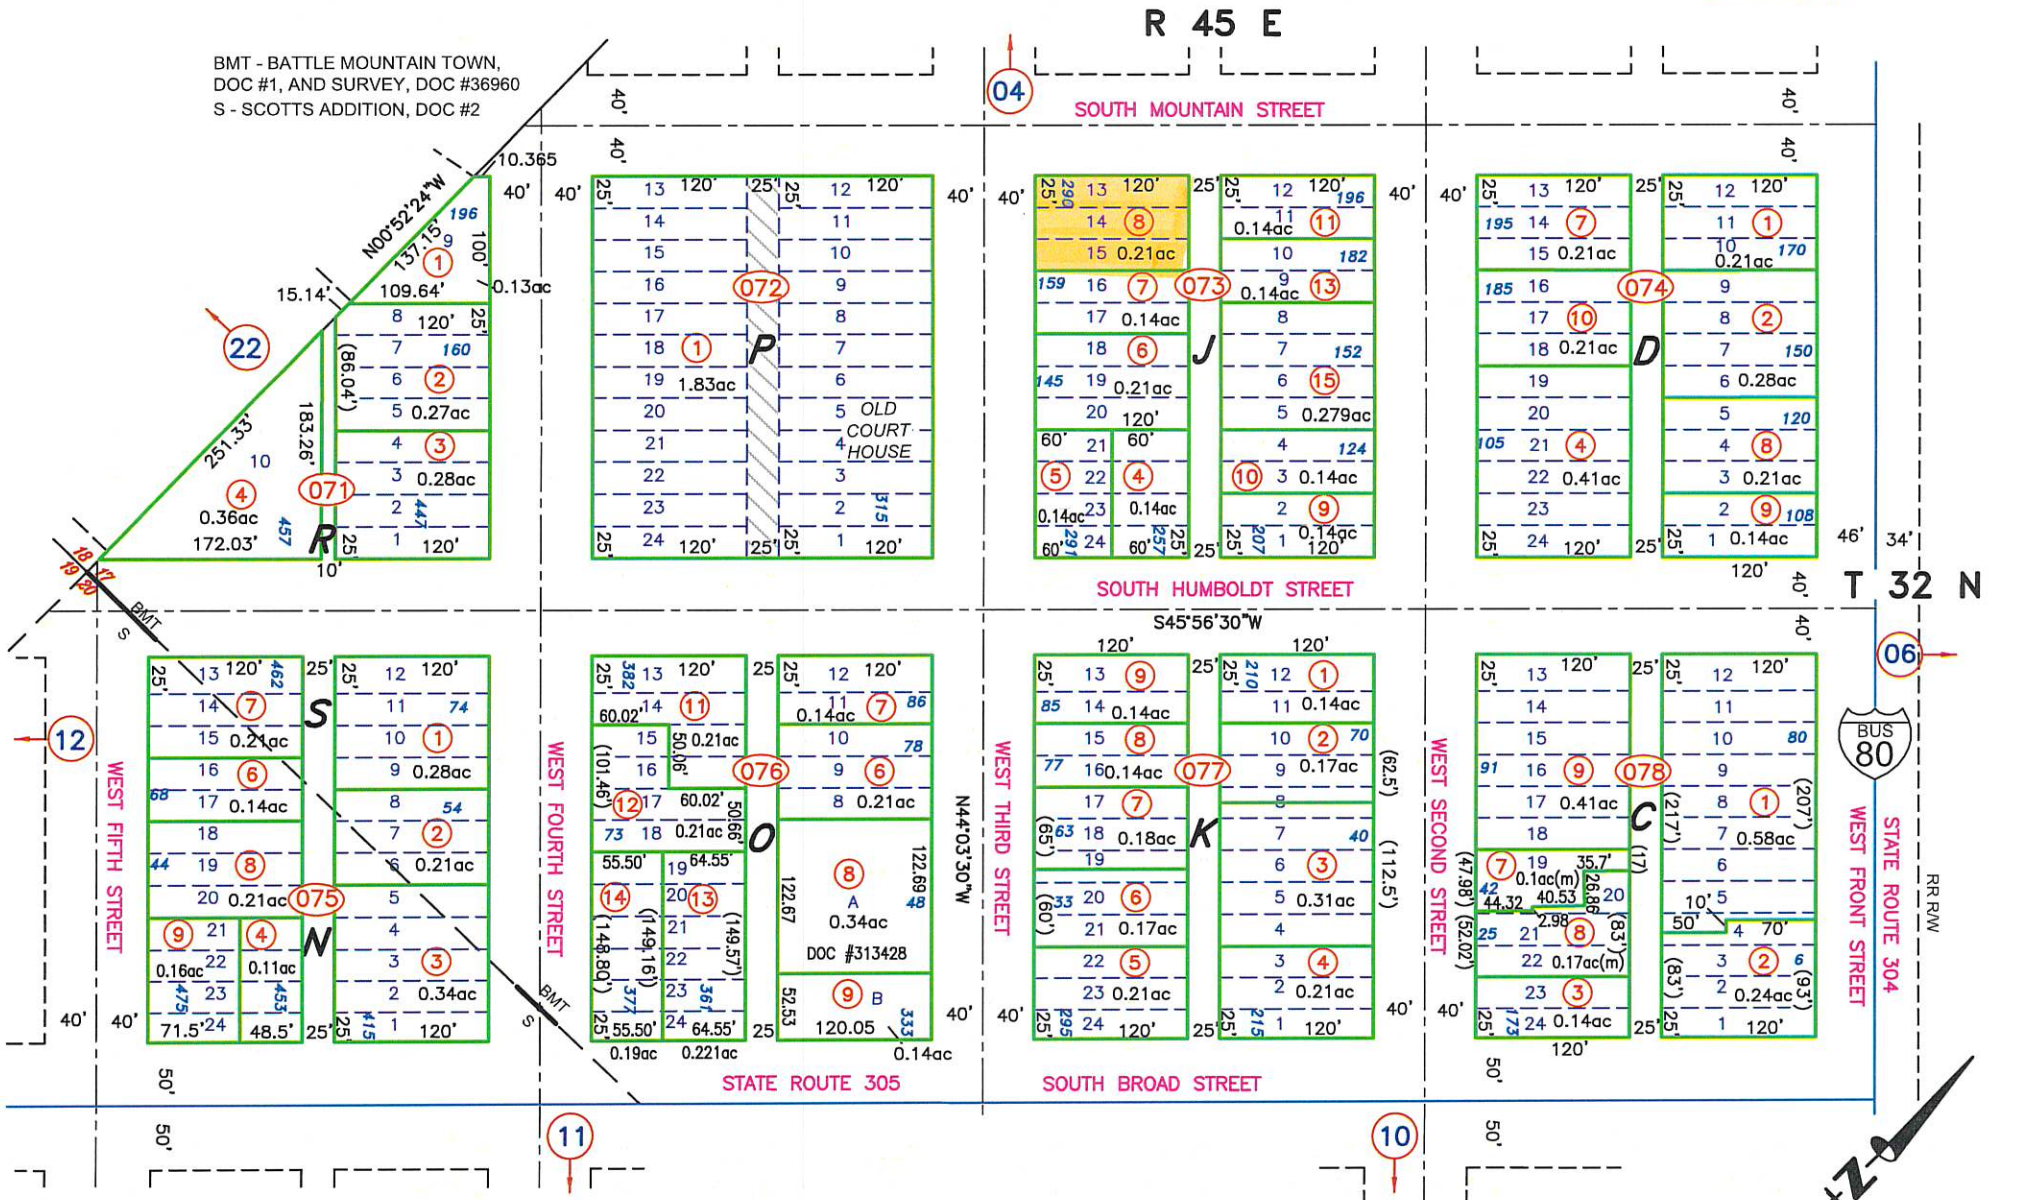


LOT LINE ADJUSTMENT 002-076-08 & 09, DOC #313428, 11/19/24 NJW
REMEASURE ACREAGE (CAD) FOR 002-078-07 AND 08,
UPDATE LANDBASE 12/15/21 NJW
COMBINE 002-074-05 & 06 to 002-074-10, DOC #291699; 12/04/19 NJW
COMBINE 002-078-05 & 06 to 002-078-09, DOC #261566; 01/08/17 NJW

GROSS ACREAGE IS SHOWN.
(N) INDICATES NET ACREAGE
(M) INDICATES CAD MEASURED
(UE) UTILITY EASEMENT

NOTE:
THIS PLAT IS FOR ASSESSMENT USE ONLY, AND DOES NOT REPRESENT A SURVEY. NO LIABILITY IS ASSUMED AS TO THE ACCURACY OF THE DATA DELINEATED HEREON. USE OF THIS PLAT FOR OTHER THAN ASSESSMENT PURPOSES IS FORBIDDEN UNLESS APPROVED BY THE DEPT. OF TAXATION. DIVISION OF ASSESSMENT STANDARDS.

0 100 feet
M.D.B. & M.

**Battle Mountain**
**LANDER COUNTY**