003-062-26
202 Toiyabe Road

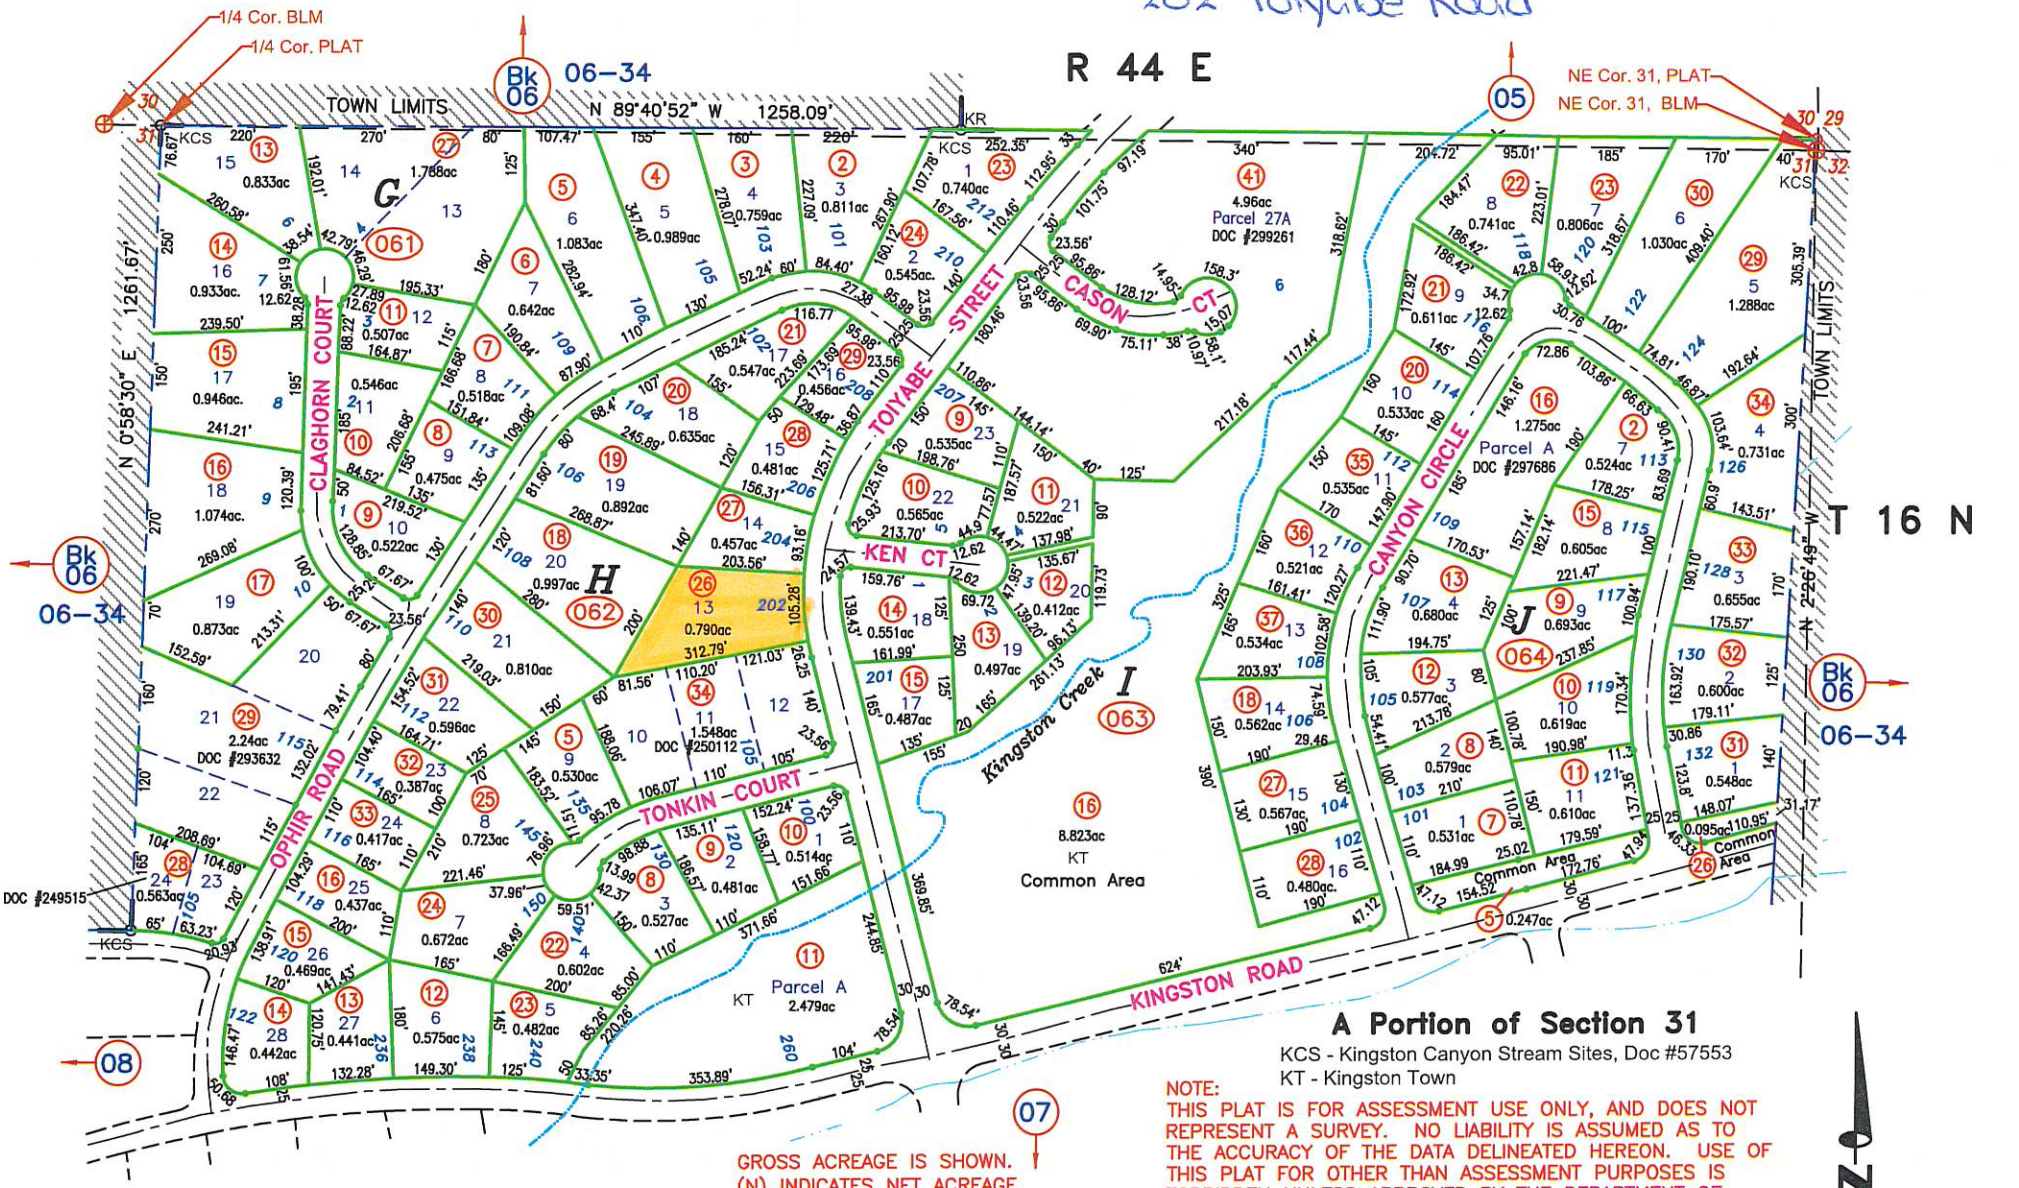

A Portion of Section 31

KCS - Kingston Canyon Stream Sites, Doc #57553
KT - Kingston Town

GROSS ACREAGE IS SHOWN.
(N) INDICATES NET ACREAGE
(M) INDICATES CAD MEASURED

NOTE:
THIS PLAT IS FOR ASSESSMENT USE ONLY, AND DOES NOT REPRESENT A SURVEY. NO LIABILITY IS ASSUMED AS TO THE ACCURACY OF THE DATA DELINEATED HEREON. USE OF THIS PLAT FOR OTHER THAN ASSESSMENT PURPOSES IS FORBIDDEN UNLESS APPROVED BY THE DEPARTMENT OF TAXATION, DIVISION OF ASSESSMENT STANDARDS.

KINGSTON NOTE:
THE SECTION CORNERS SHOWN ON THE VARIOUS TOWN PLAT MAPS DO NOT EXACTLY COINCIDE WITH THE BLM SECTION CORNERS.
(PLAT) INDICATES A PLATTED CORNER AND
(BLM) INDICATES A BLM CORNER AS OBTAINED FROM THE CURRENT PUBLIC LANDBASE

N

0 200
feet

M.D.B. & M.
Kingston
LANDER COUNTY

REVIEWED 08/28/23 NJW
RELABELED KMA TO KT, DOC #273324, 12/16/21, NJW
COMBINE 03–064–01 & 14 TO 003–064–16, DOC #297686, 07/06/21, NJW
COMBINE 03–063–05, 06, 07, 08, 40 TO 003–063–41, DOC #299261, 07/06/21, NJW
COMBINE 03–063–05 WITH A SMALL PORTION OF 003–063–16, DOC #298741, #298742, 07/06/21