


003-101-02

115 Jefferson Drive

A Portion of SE 1/4 Section 36


KT1 - Kingston Town Unit No. 1, Doc #72409
 KT6 - Kingston Town Unit No. 6, Doc #73020
 KCS - Kingston Canyon Stream Sites, Doc #57553
 KT - Kingston Town
 UNREC - Unrecorded Subdivision

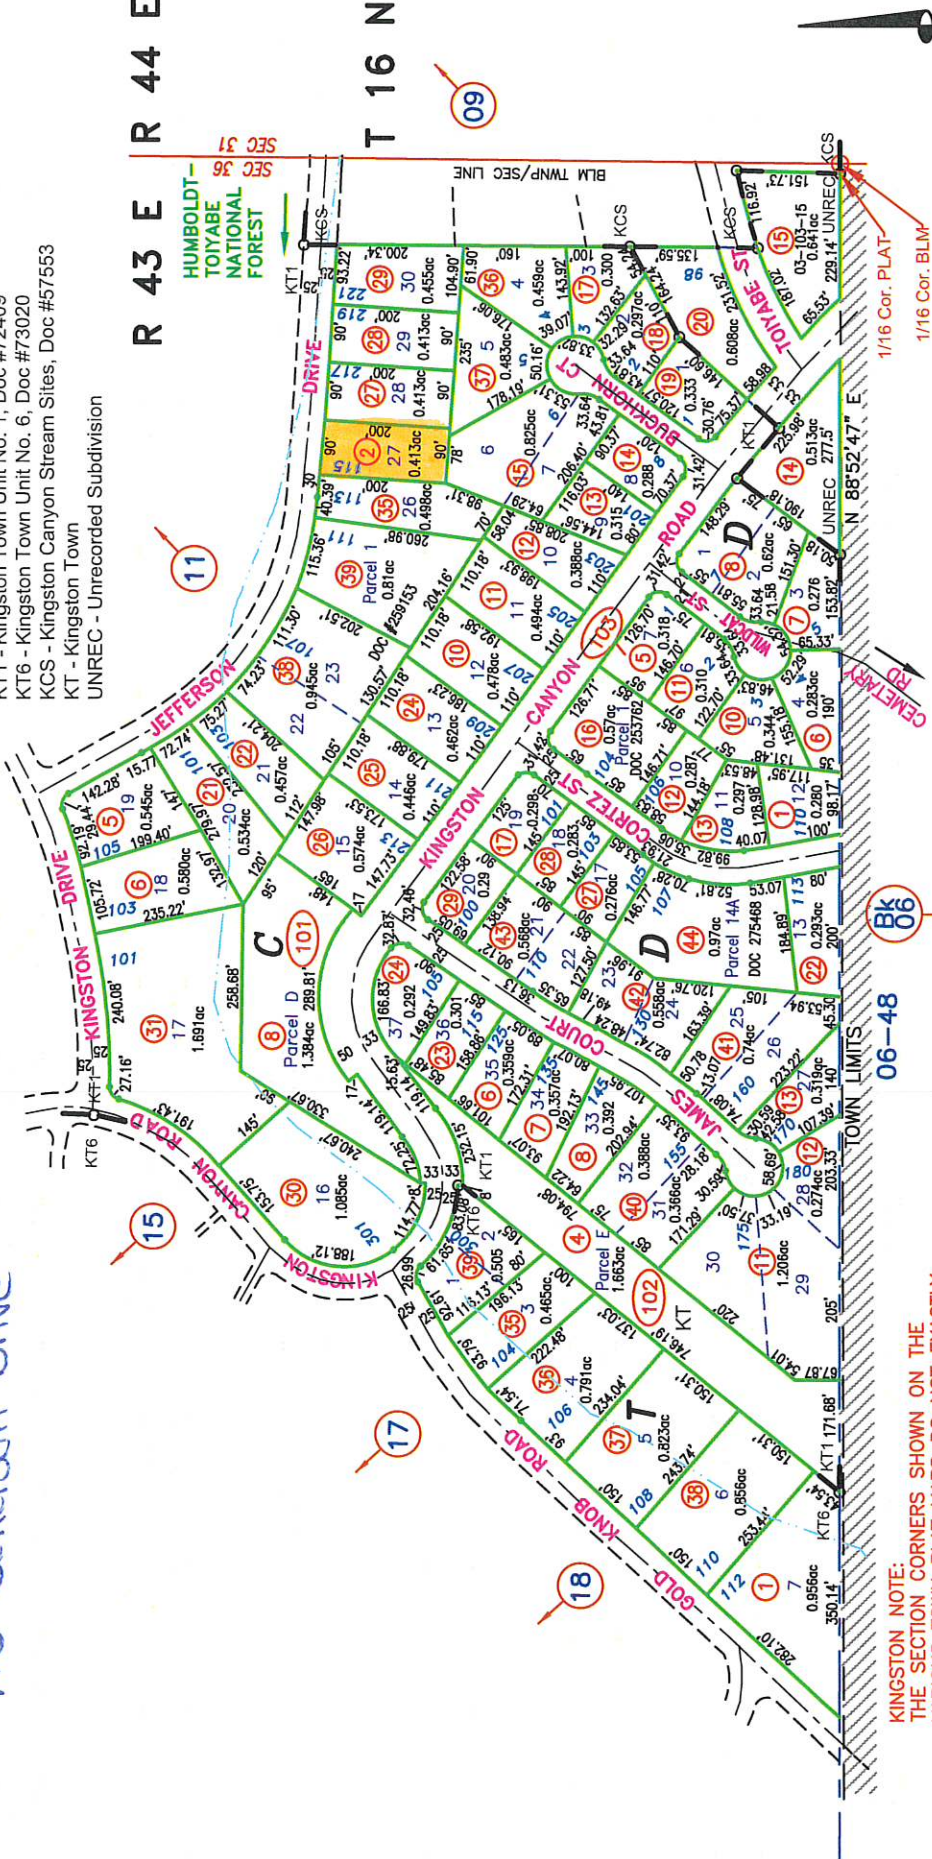

KINGSTON NOTE:
 THE SECTION CORNERS SHOWN ON THE VARIOUS TOWN PLAT MAPS DO NOT EXACTLY COINCIDE WITH THE BLM SECTION CORNERS. (PLAT) INDICATES A PLATTED CORNER AND (BLM) INDICATES A BLM CORNER AS OBTAINED FROM THE CURRENT PUBLIC LANDBASE

GROSS ACREAGE IS SHOWN.
 (N) INDICATES NET ACREAGE
 (M) INDICATES CAD MEASURED

NOTE:
 THIS PLAT IS FOR ASSESSMENT USE ONLY, AND DOES NOT REPRESENT A SURVEY. NO LIABILITY IS ASSUMED AS TO THE ACCURACY OF THE DATA DELINEATED HEREON. USE OF THIS PLAT FOR OTHER THAN ASSESSMENT PURPOSES IS FORBIDDEN UNLESS APPROVED BY THE DEPARTMENT OF TAXATION, DIVISION OF ASSESSMENT STANDARDS.

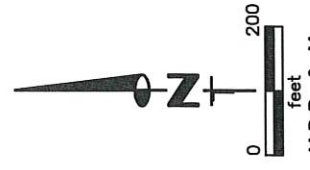

M.D.B. & M.

Kingston
LANDER COUNTY

RECORD OF SURVEY, 003-103-08, DOC #314072, 10/24/24 NJW
 RELAELED KMA TO KT, DOC #273324, 12/16/21, NJW
 BOUNDARY LINE ADJUSTMENT, 003-101-38, 39; DOC #259153, 11/09/20