


003-101-35
113 Jefferson Drive

A Portion of SE 1/4 Section 36

KT1 - Kingston Town Unit No. 1, Doc #72409
KT6 - Kingston Town Unit No. 6, Doc #73020
KCS - Kingston Canyon Stream Sites, Doc #57553
KT - Kingston Town
UNREC - Unrecorded Subdivision

R 43 E R 44 E

T 16 N

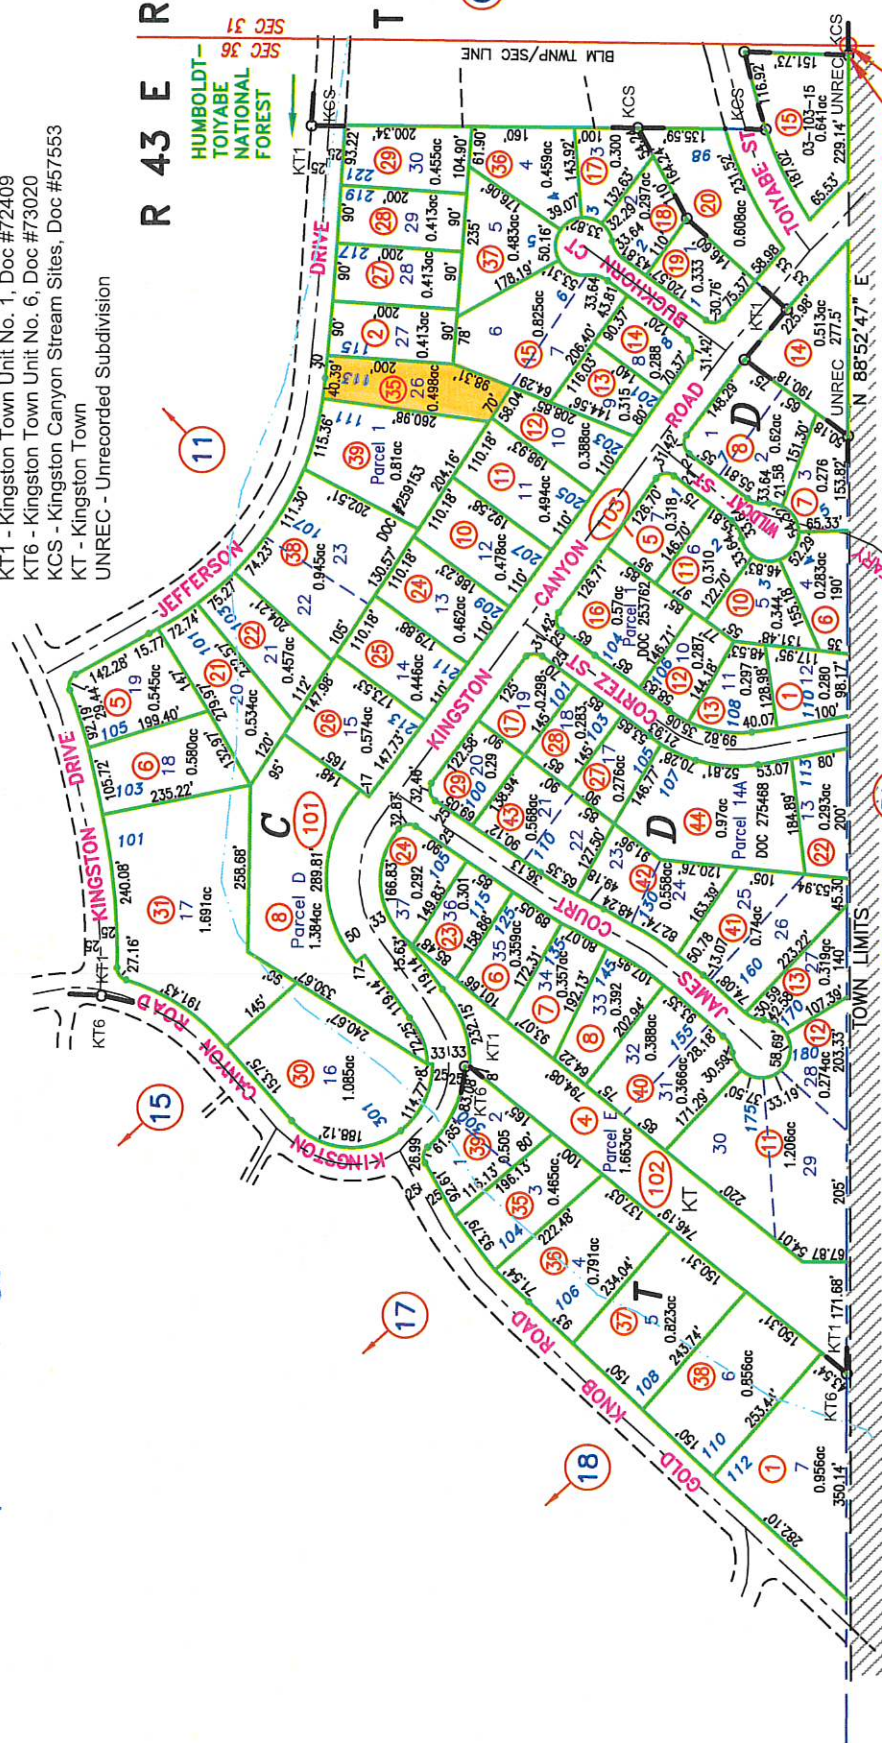

NOTE:
THIS PLAT IS FOR ASSESSMENT USE ONLY, AND DOES NOT REPRESENT A SURVEY. NO LIABILITY IS ASSUMED AS TO THE ACCURACY OF THE DATA DELINEATED HEREON. USE OF THIS PLAT FOR OTHER THAN ASSESSMENT PURPOSES IS FORBIDDEN UNLESS APPROVED BY THE DEPARTMENT OF TAXATION, DIVISION OF ASSESSMENT STANDARDS.

GROSS ACREAGE IS SHOWN.
(N) INDICATES NET ACREAGE
(M) INDICATES CAD MEASURED

KINGSTON NOTE:
THE SECTION CORNERS SHOWN ON THE VARIOUS TOWN PLAT MAPS DO NOT EXACTLY COINCIDE WITH THE BLM SECTION CORNERS. (PLAT) INDICATES A PLATTED CORNER AND (BLM) INDICATES A BLM CORNER AS OBTAINED FROM THE CURRENT PUBLIC LANDBASE

RECORD OF SURVEY, 003-103-08, DOC #314072, 10/24/24 NJW
RELAELED KMA TO KT, DOC #273324, 12/16/21, NJW
BOUNDARY LINE ADJUSTMENT, 003-101-38, 39; DOC #259153, 11/09/20

Kingston
LANDER COUNTY

M.D.B. & M.