


003-191-44
12 Lander Court

R 43 E

A Portion of Section 36

KT3 - Kingston Town Unit No. 3, Doc #72706
KT - Kingston Town

ADDITIONAL LOT DIMENSIONS:

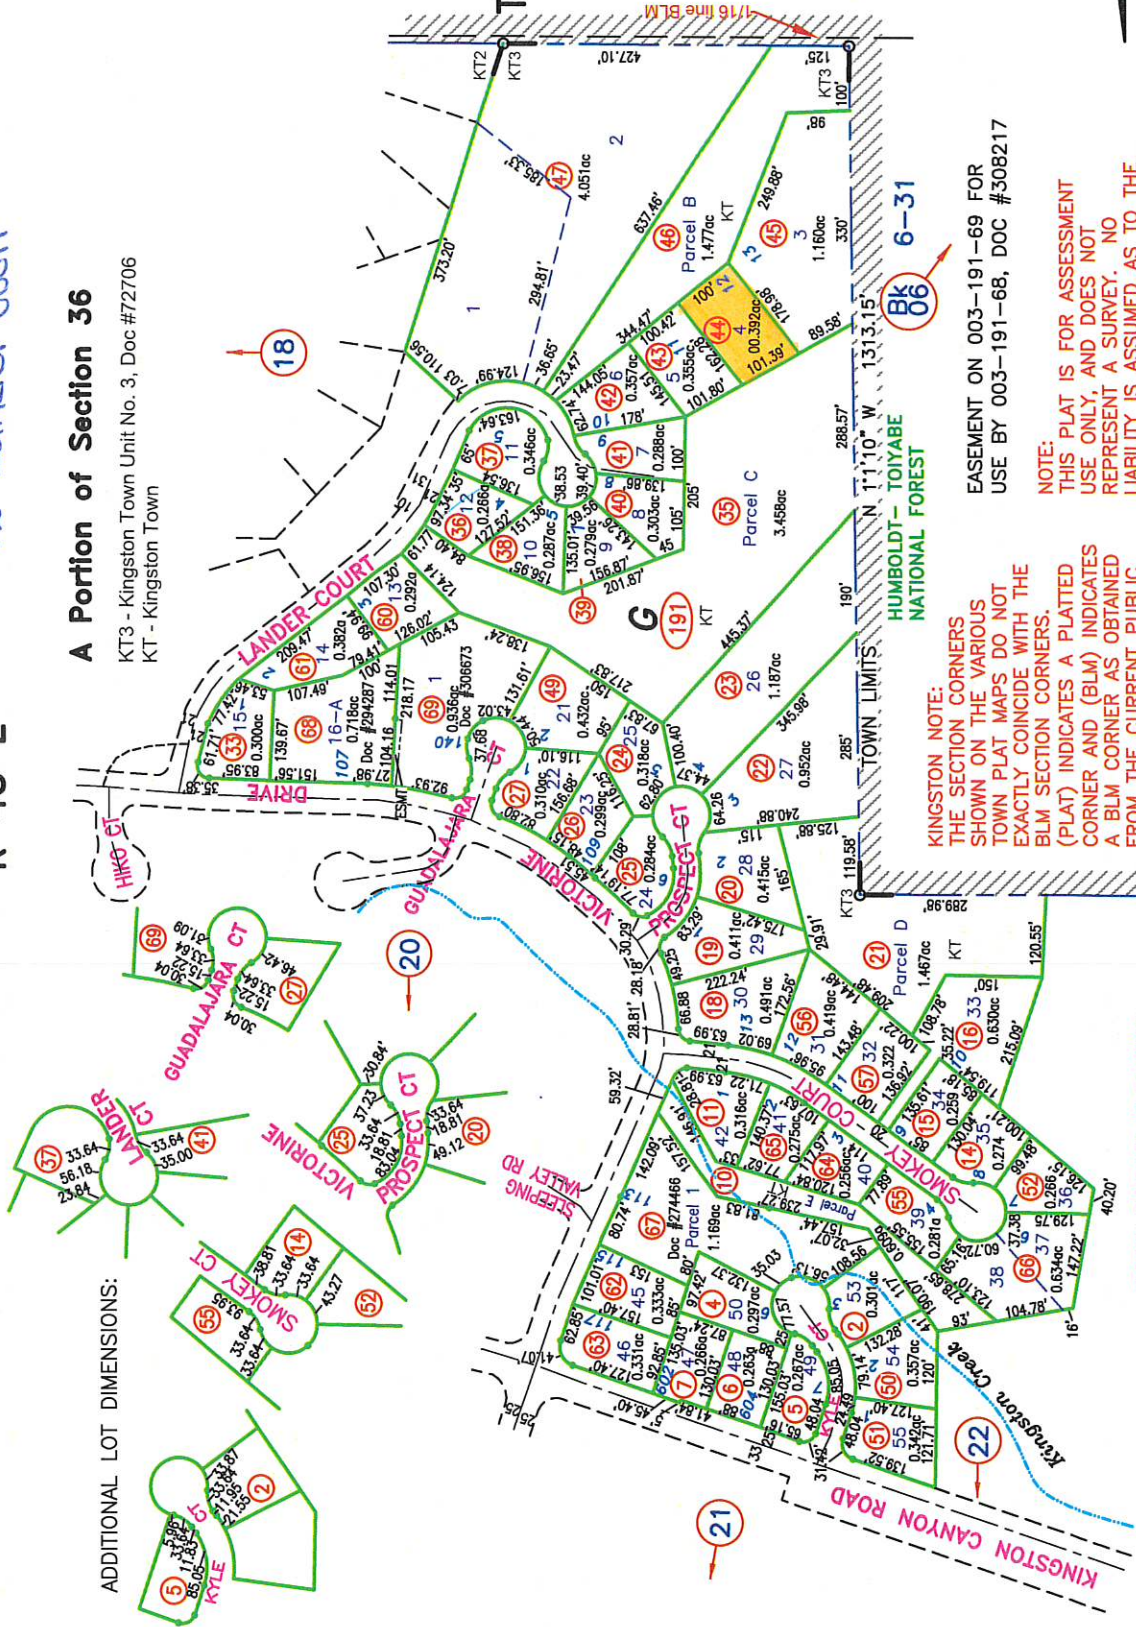


GROSS ACREAGE IS SHOWN.
(N) INDICATES NET ACREAGE
(M) INDICATES CAD MEASURED

KINGSTON NOTE:
THE SECTION CORNERS
SHOWN ON THE VARIOUS
TOWN PLAT MAPS DO NOT
EXACTLY COINCIDE WITH THE
BLM SECTION CORNERS.
(PLAT) INDICATES A PLATTED
CORNER AND (BLM) INDICATES
A BLM CORNER AS OBTAINED
FROM THE CURRENT PUBLIC
LANDBASE

EASEMENT ON 003-191-69 FOR
USE BY 003-191-68, DOC #308217

NOTE:
THIS PLAT IS FOR ASSESSMENT
USE ONLY, AND DOES NOT
REPRESENT A SURVEY. NO
LIABILITY IS ASSUMED AS TO THE
ACCURACY OF THE DATA
DELINEATED HEREON. USE OF
THIS PLAT FOR OTHER THAN
ASSESSMENT PURPOSES IS
FORBIDDEN UNLESS APPROVED BY
THE DEPARTMENT OF TAXATION,
DIVISION OF ASSESSMENT
STANDARDS.

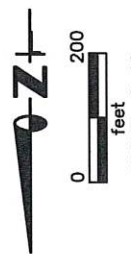

REVIEWED 09/15/23 NJW
RECORD OF SURVEY, 003-190-68, DOC #308313, 07/20/23 NJW
ADD EASEMENT, 003-190-69, DOC #308217, 03/01/23 NJW
COMBINE 03-191-29, 30, 48 TO 03-191-69,
DOC #306673, 12/01/22 NJW