07-28

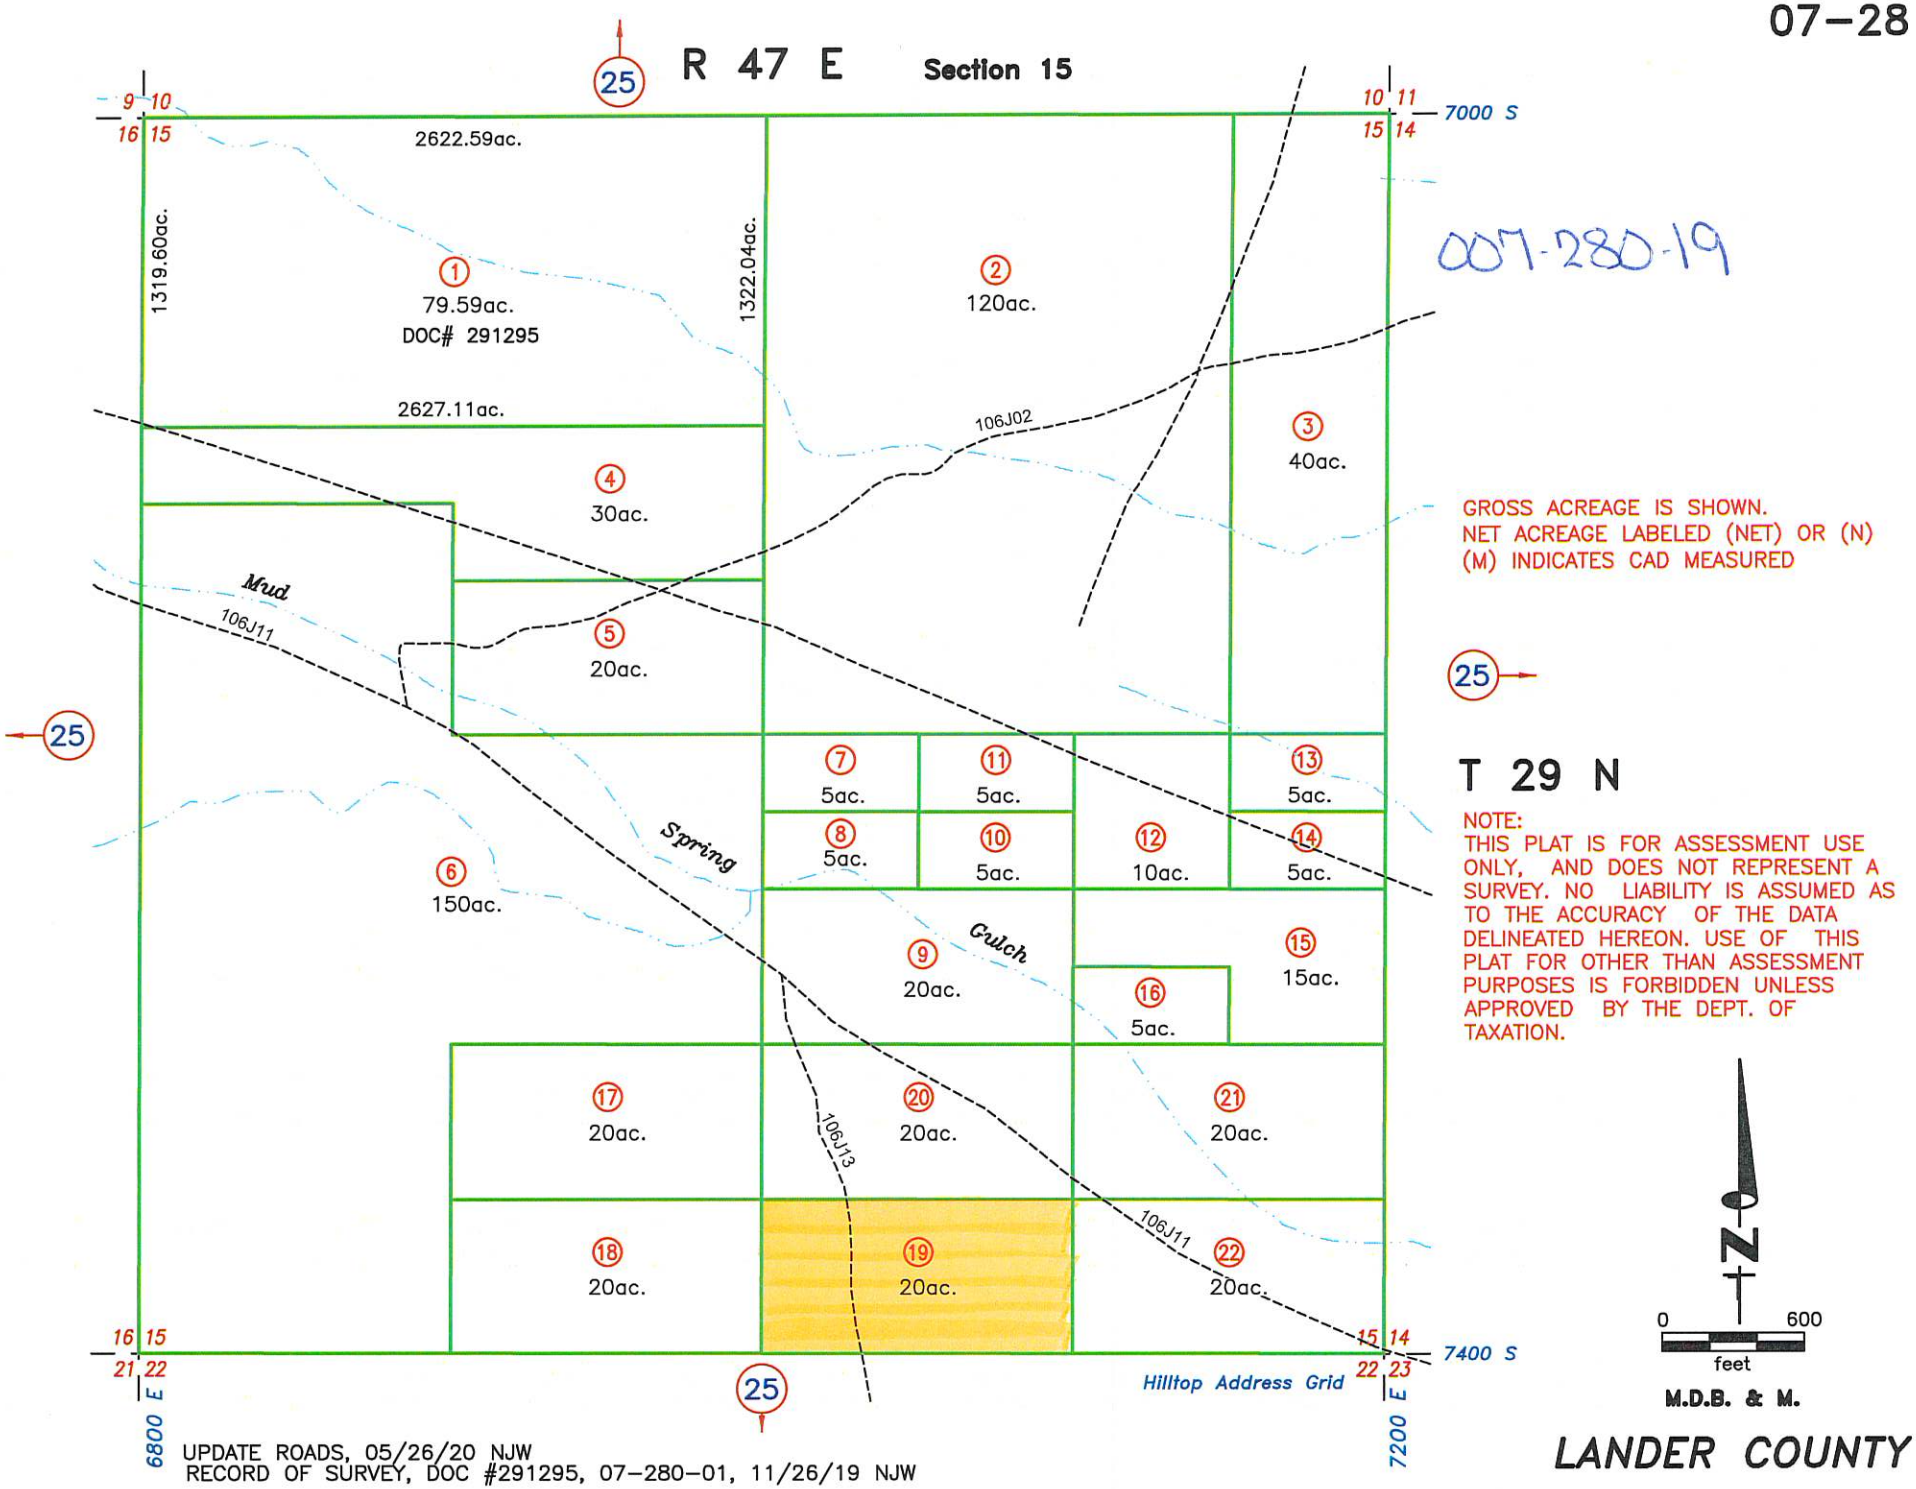

007-280-19

GROSS ACREAGE IS SHOWN.
NET ACREAGE LABELED (NET) OR (N)
(M) INDICATES CAD MEASURED

25

T 29 N

NOTE:
THIS PLAT IS FOR ASSESSMENT USE ONLY, AND DOES NOT REPRESENT A SURVEY. NO LIABILITY IS ASSUMED AS TO THE ACCURACY OF THE DATA DELINEATED HEREON. USE OF THIS PLAT FOR OTHER THAN ASSESSMENT PURPOSES IS FORBIDDEN UNLESS APPROVED BY THE DEPT. OF TAXATION.

N

0 600
feet

M.D.B. & M.

UPDATE ROADS, 05/26/20 NJW
RECORD OF SURVEY, DOC #291295, 07-280-01, 11/26/19 NJW

LANDER COUNTY