

R 44 E

Section 34


010-090-14

SPRINT, ET AL, ESMT, ALONG RR, LARGE AREA,
10-090-02, 03, 06, 07, 13, DOC #269204
NV ENERGY ESMT, 10-090-07,
IN RR R/W DOC #270881

07 — GROSS ACREAGE IS SHOWN.
(N) INDICATES NET ACREAGE
(M) INDICATES CAD MEASURED
(UE) UTILITY EASEMENT

T 34 N

NOTE:
THIS PLAT IS FOR ASSESSMENT USE ONLY,
AND DOES NOT REPRESENT A SURVEY. NO
LIABILITY IS ASSUMED AS TO THE ACCURACY
OF THE DATA DELINEATED HEREON. USE OF
THIS PLAT FOR OTHER THAN ASSESSMENT
PURPOSES IS FORBIDDEN UNLESS APPROVED
BY THE DEPARTMENT OF TAXATION, DIVISION
OF ASSESSMENT STANDARDS.

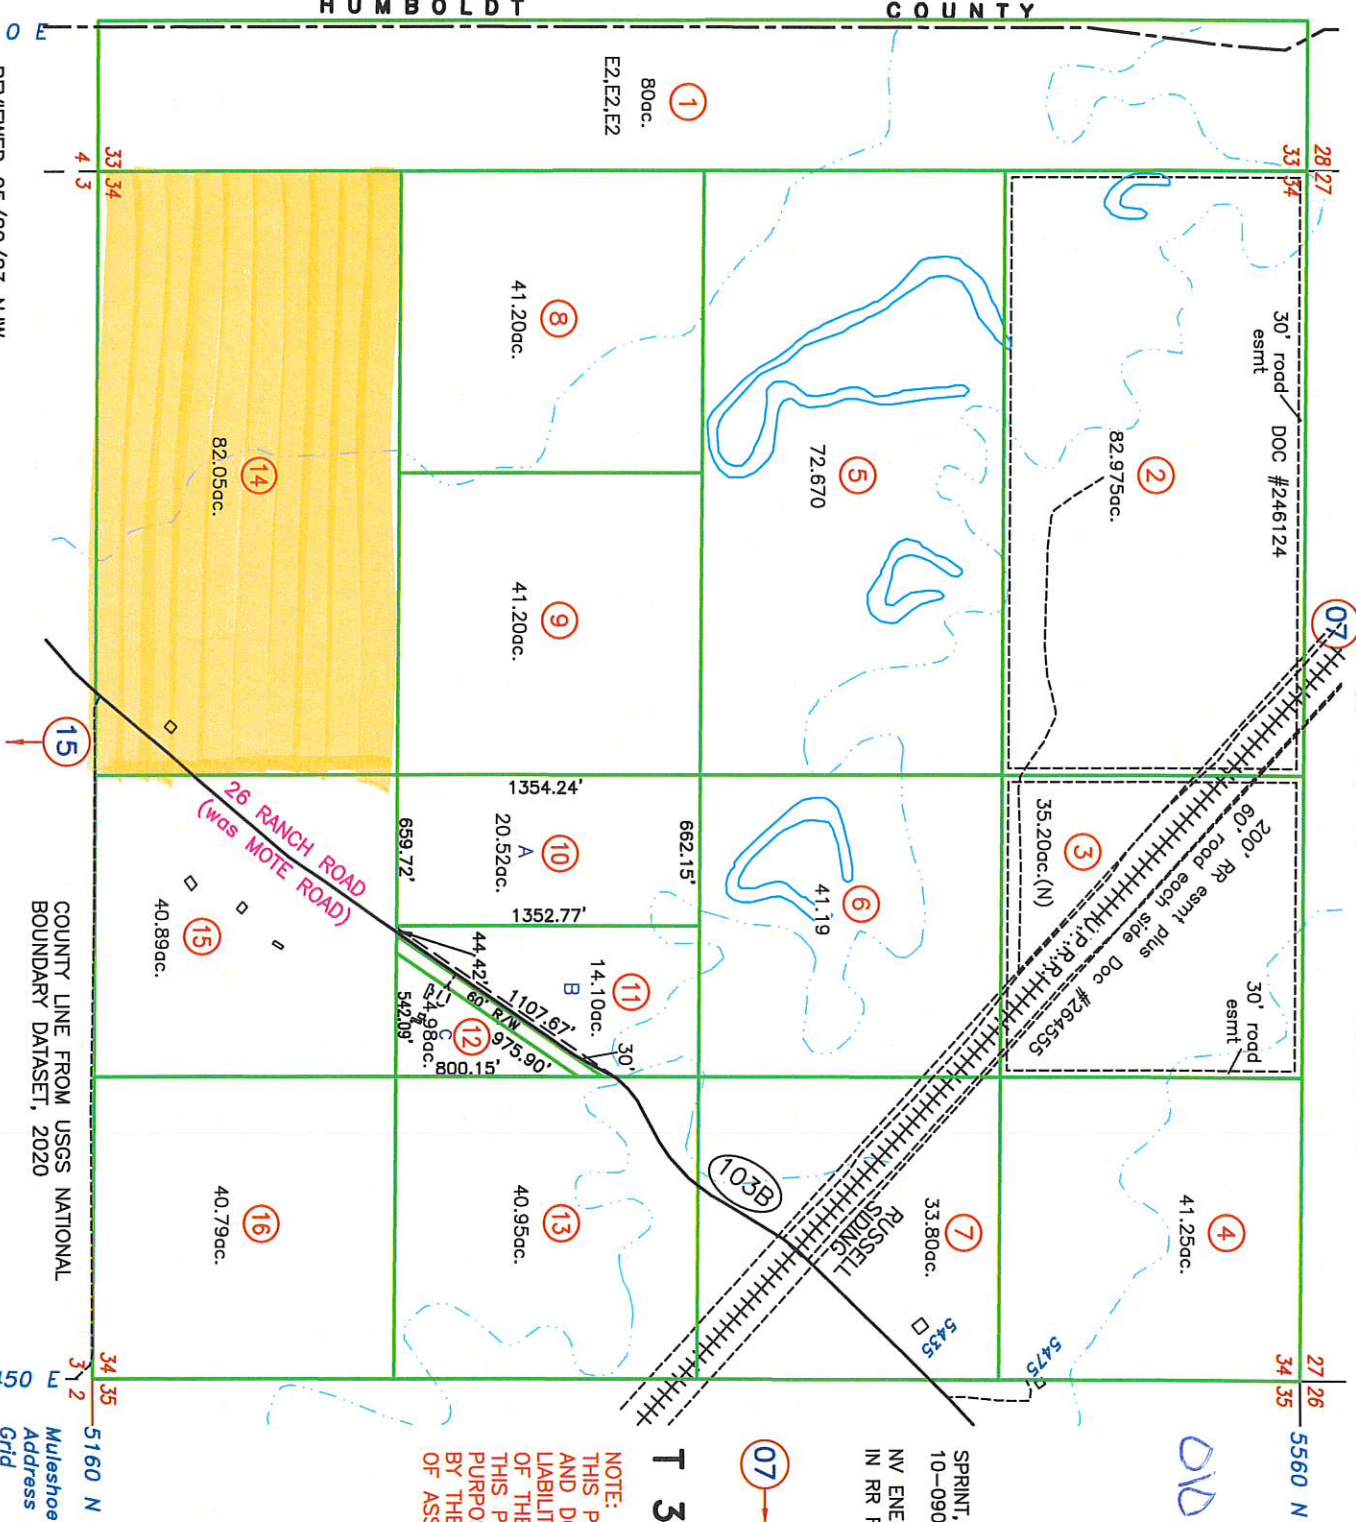

LANDER COUNTY



M.D.B. & M.