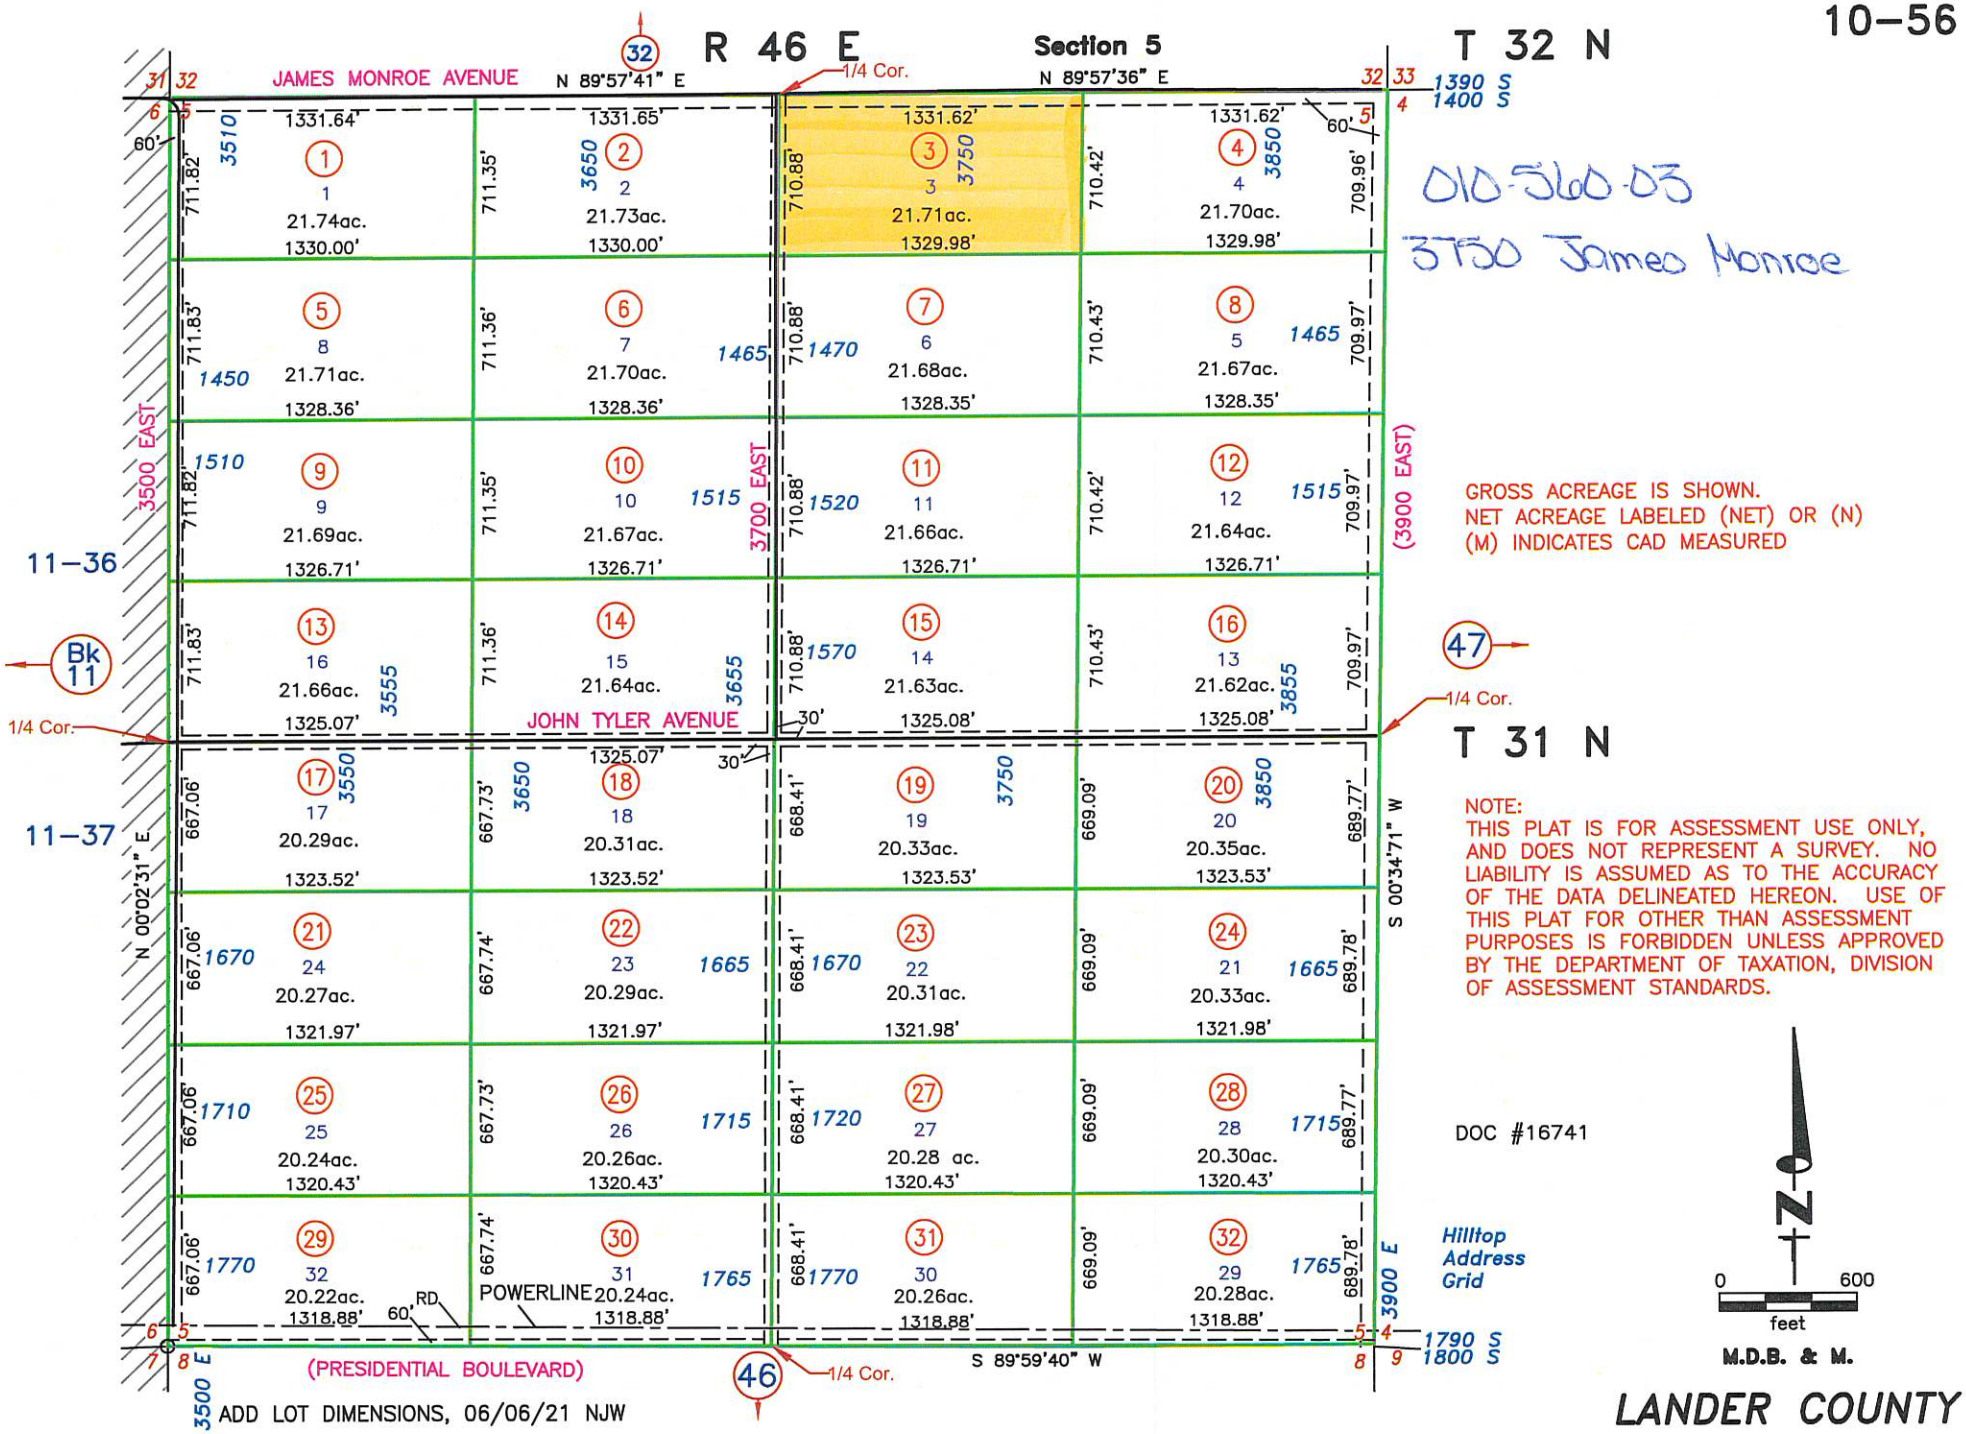
10-56


R 46 E
Section 5
T 32 N
T 31 N
JAMES MONROE AVENUE
N 89°57'41" E
N 89°57'36" E
1/4 Cor.
JOHN TYLER AVENUE
(PRESIDENTIAL BOULEVARD)
S 89°59'40" W
N 00°02'31" E
S 00°34'71" W
3500 EAST
3700 EAST
(3900 EAST)
3500 E
3900 E
11-36
11-37
Bk 11
47
46
1390 S
1400 S
1790 S
1800 S
010-560-03
3750 James Monroe
GROSS ACREAGE IS SHOWN.
NET ACREAGE LABELED (NET) OR (N)
(M) INDICATES CAD MEASURED
NOTE:
THIS PLAT IS FOR ASSESSMENT USE ONLY, AND DOES NOT REPRESENT A SURVEY. NO LIABILITY IS ASSUMED AS TO THE ACCURACY OF THE DATA DELINEATED HEREON. USE OF THIS PLAT FOR OTHER THAN ASSESSMENT PURPOSES IS FORBIDDEN UNLESS APPROVED BY THE DEPARTMENT OF TAXATION, DIVISION OF ASSESSMENT STANDARDS.
DOC #16741
Hilltop Address Grid
POWERLINE
RD
60'
30'
0
600
feet
M.D.B. & M.
LANDER COUNTY
ADD LOT DIMENSIONS, 06/06/21 NJW